



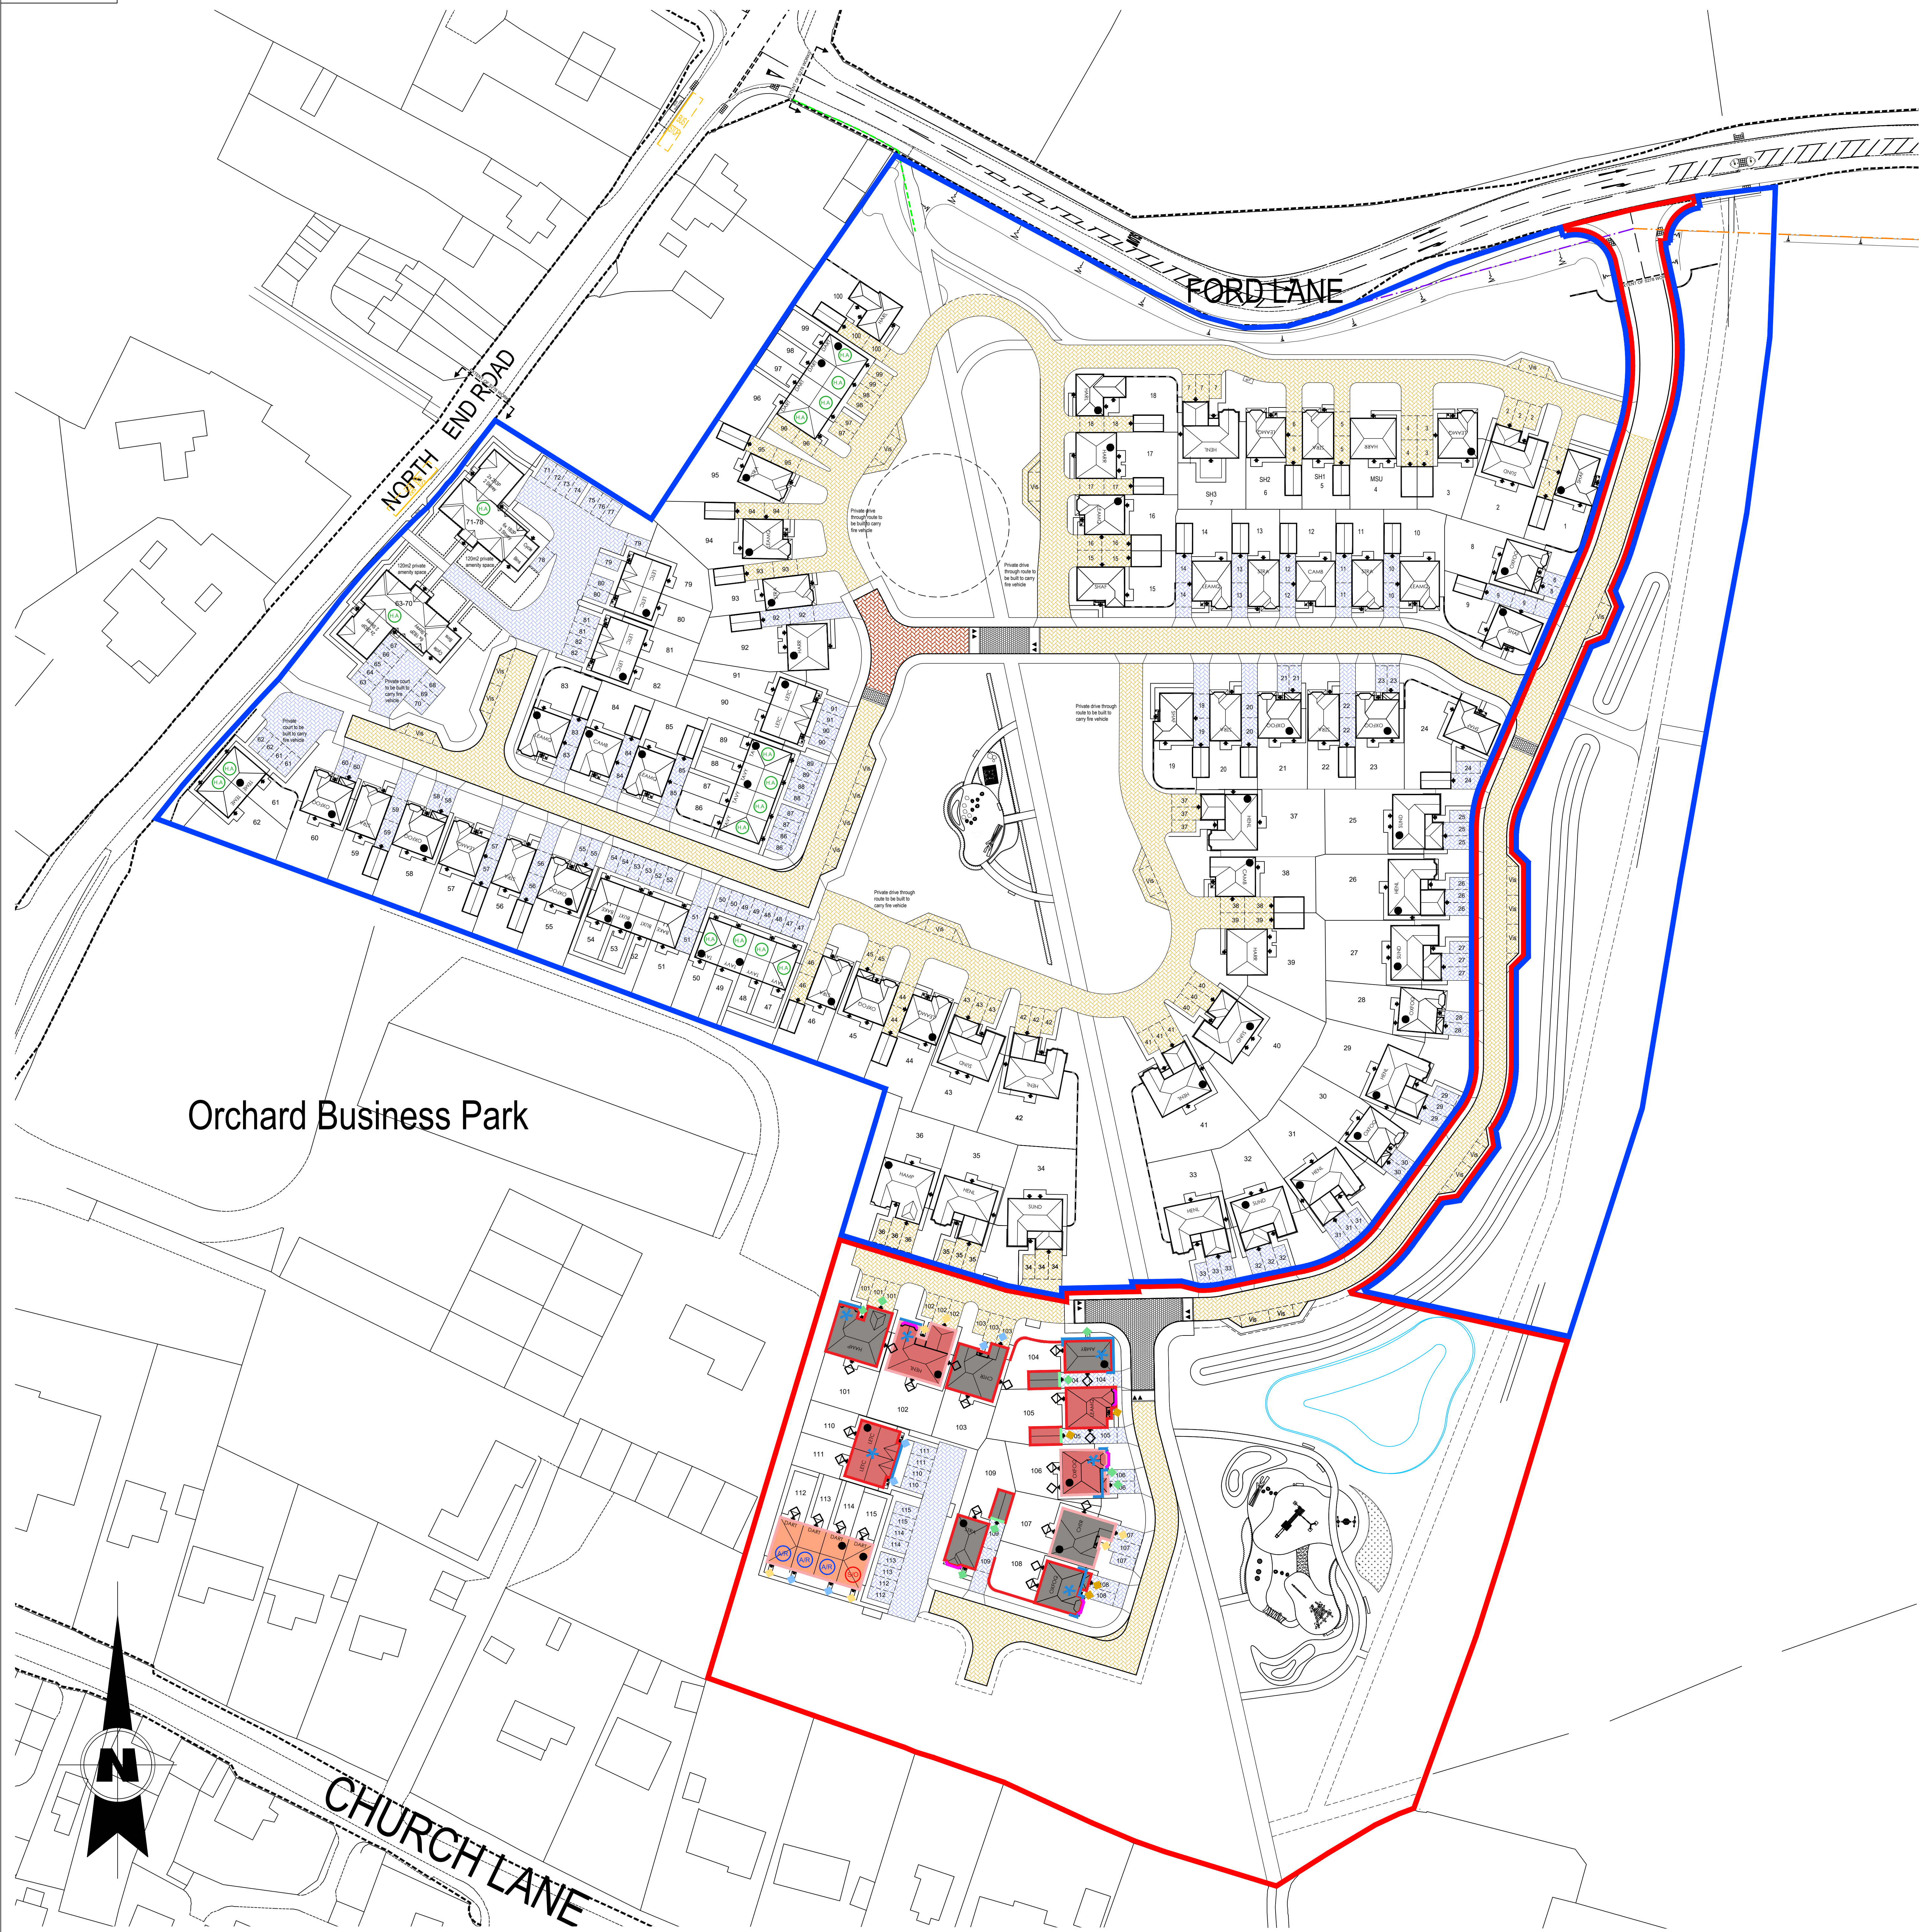

Material Legend


Facing Materials:

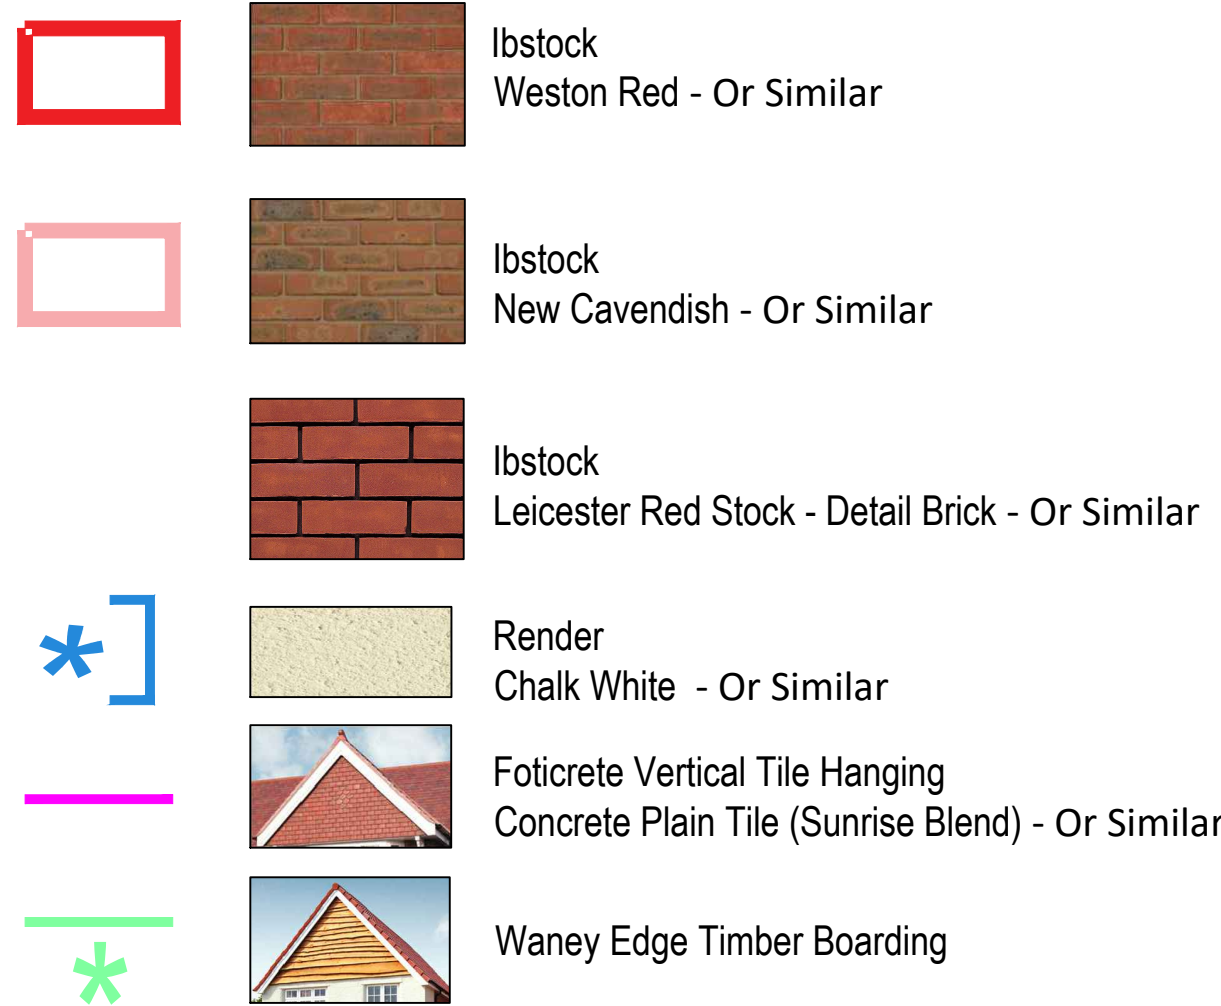


Roof Tiles:



Door Colours:

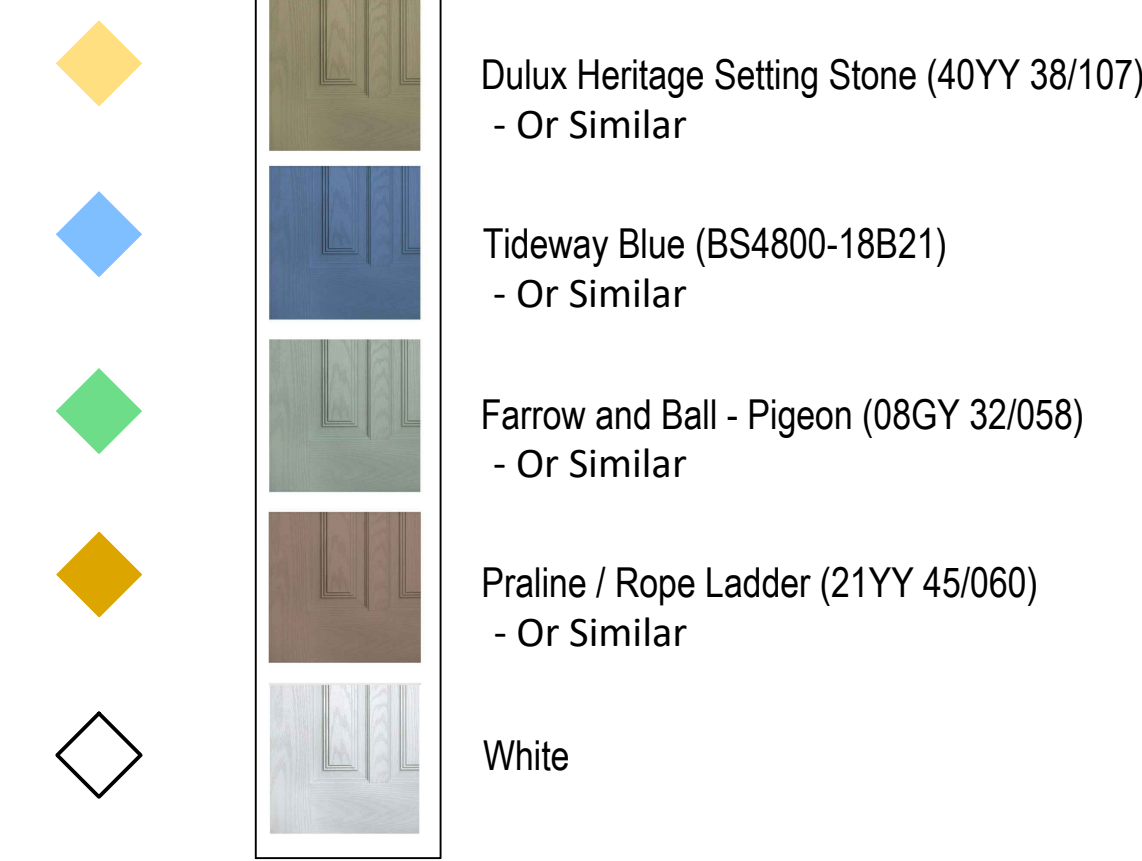

Walling Boundary Treatments:

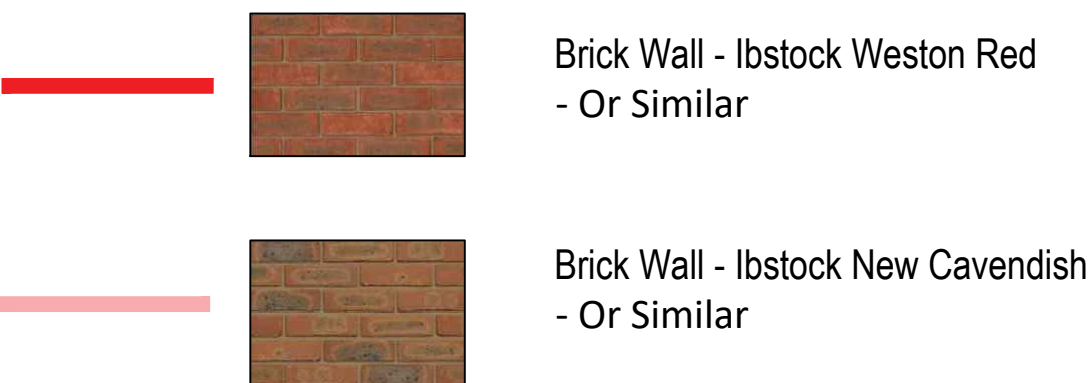

Plot Handings:

