


[illegible]

Updated in accordance with A955_03_Rev B NGS 18.02.21

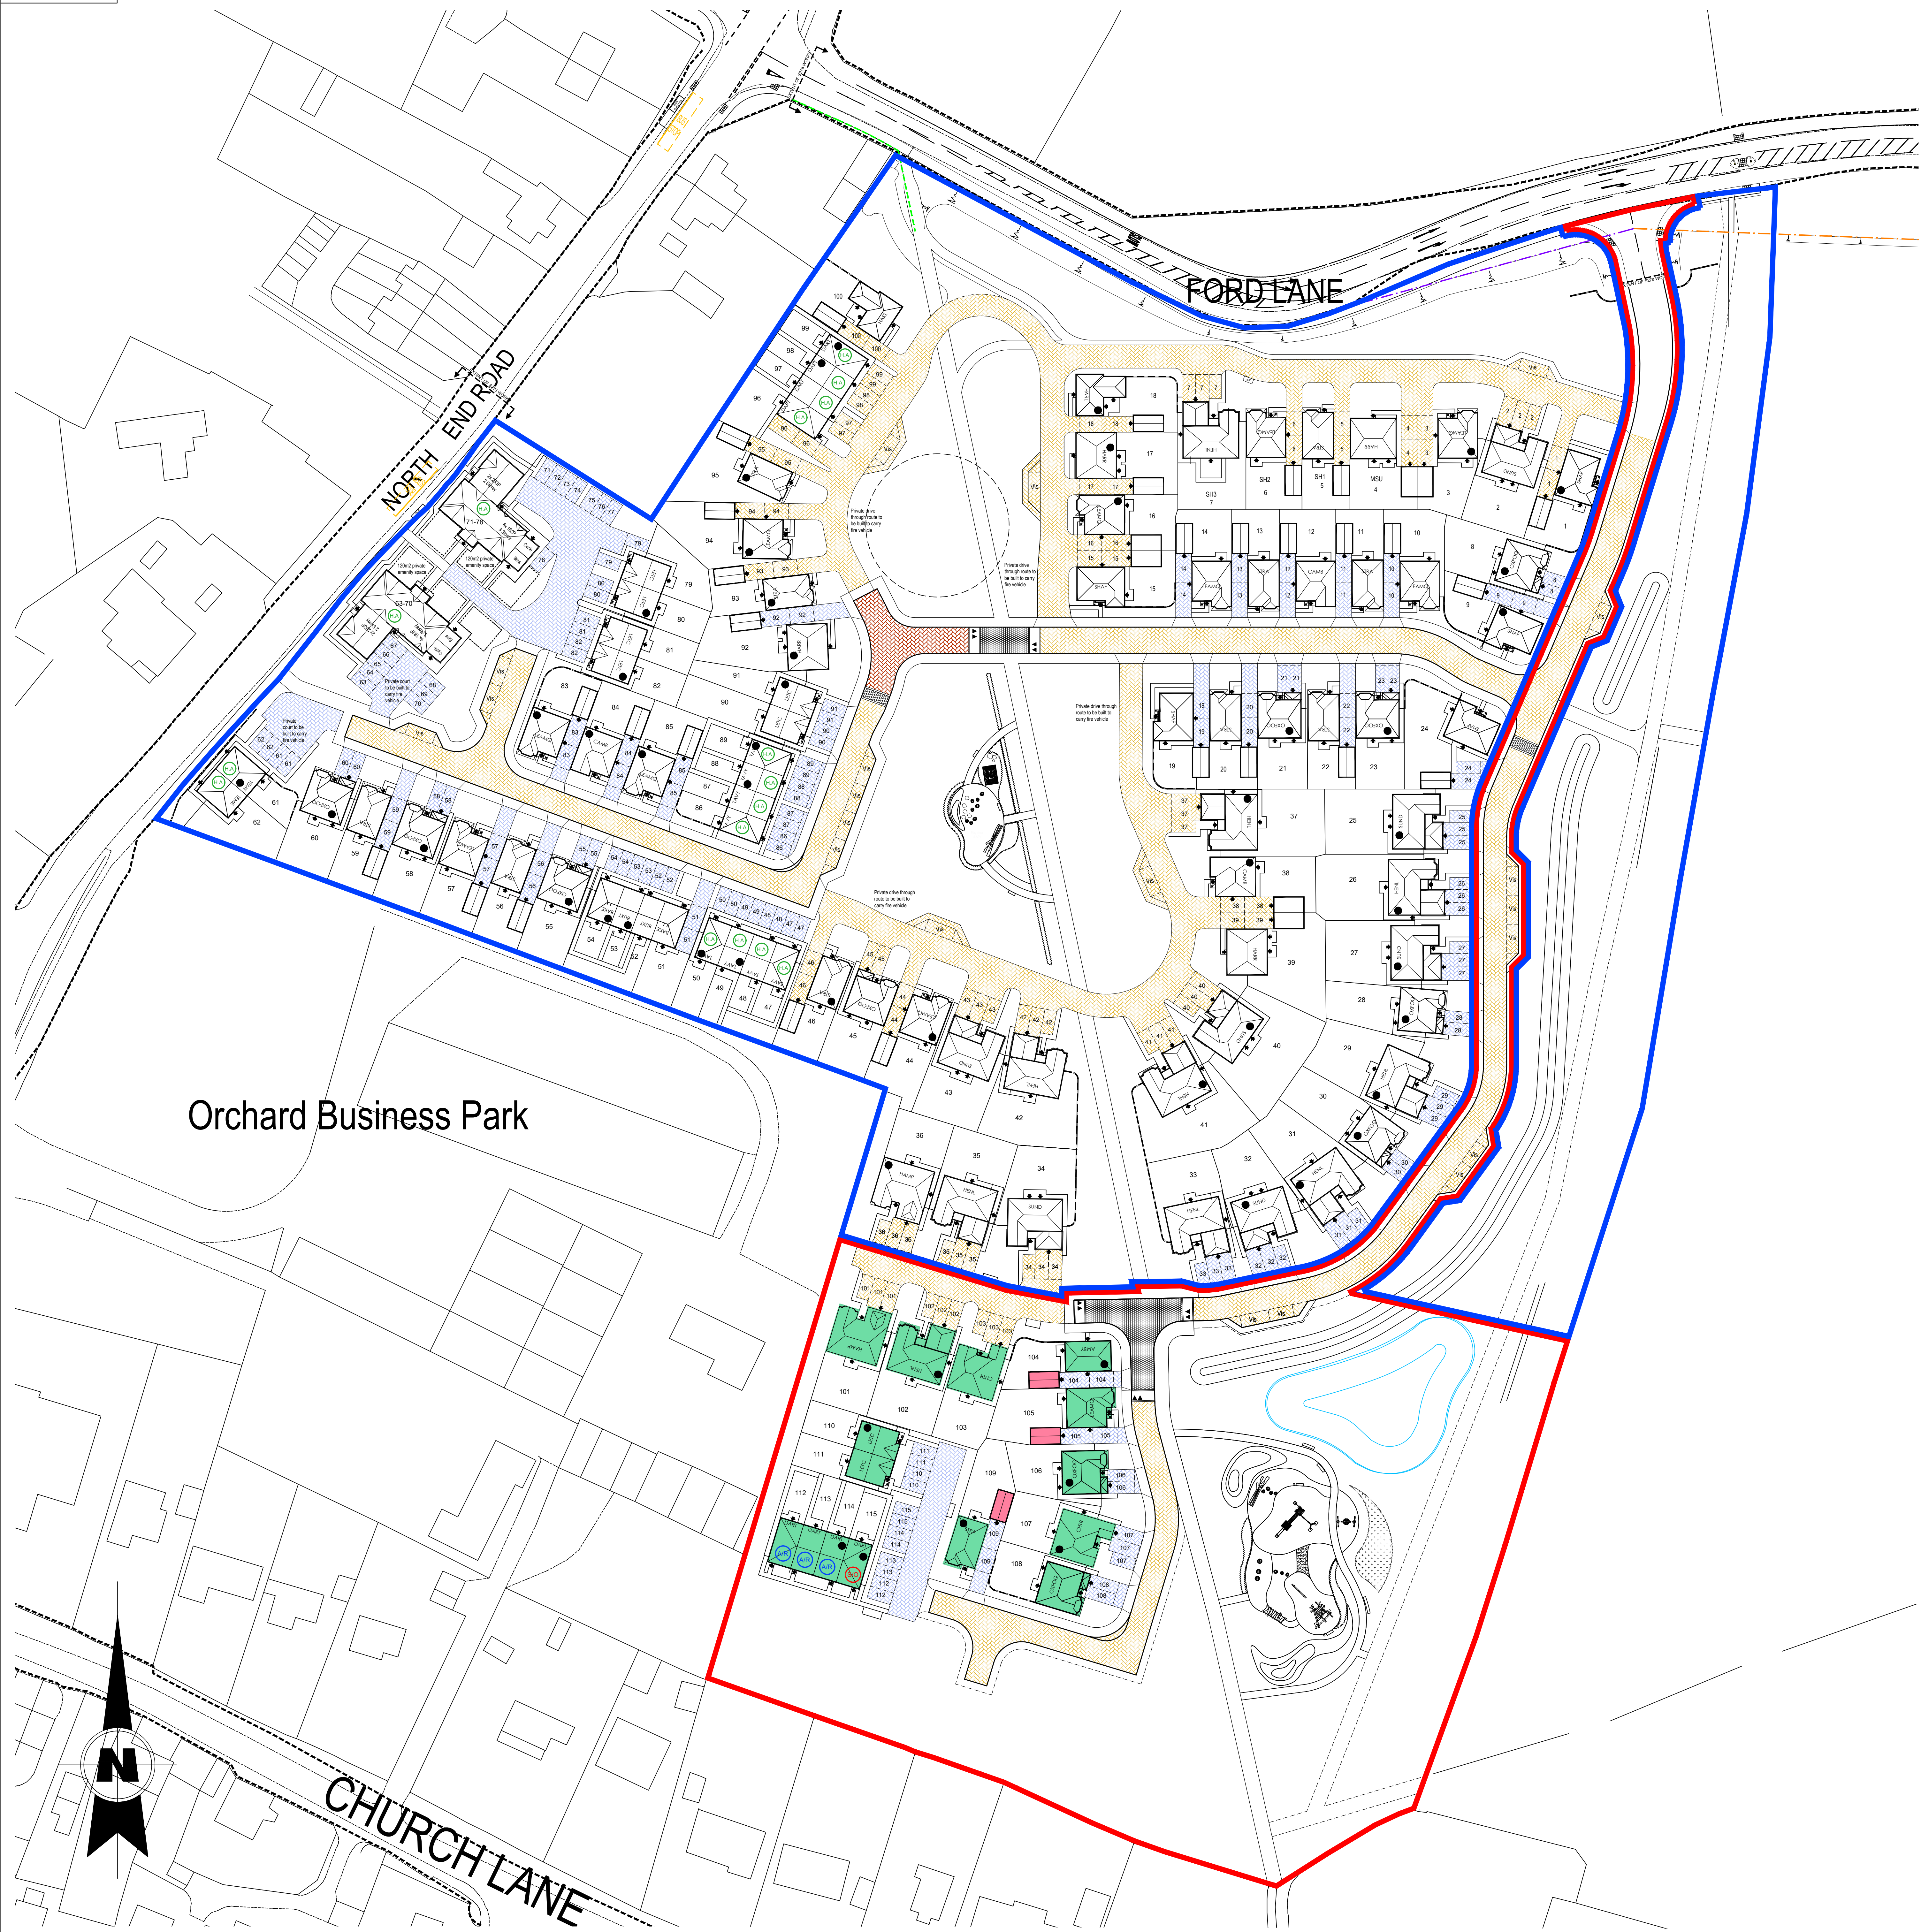

Client:
REDROW HOMES SOUTHERN
COUNTIES LTD

Project:
FORD LANE, YAPTON
EXTRA PLOTS

Title:
MASSING PLAN

Date: 08 / 07 / 2021 Scale: 1:500 @ A0
Drawn by: IMH Checked by: NGS

Job No.	Drg No.	Rev.
A 965	09	A

Scale Check:

