


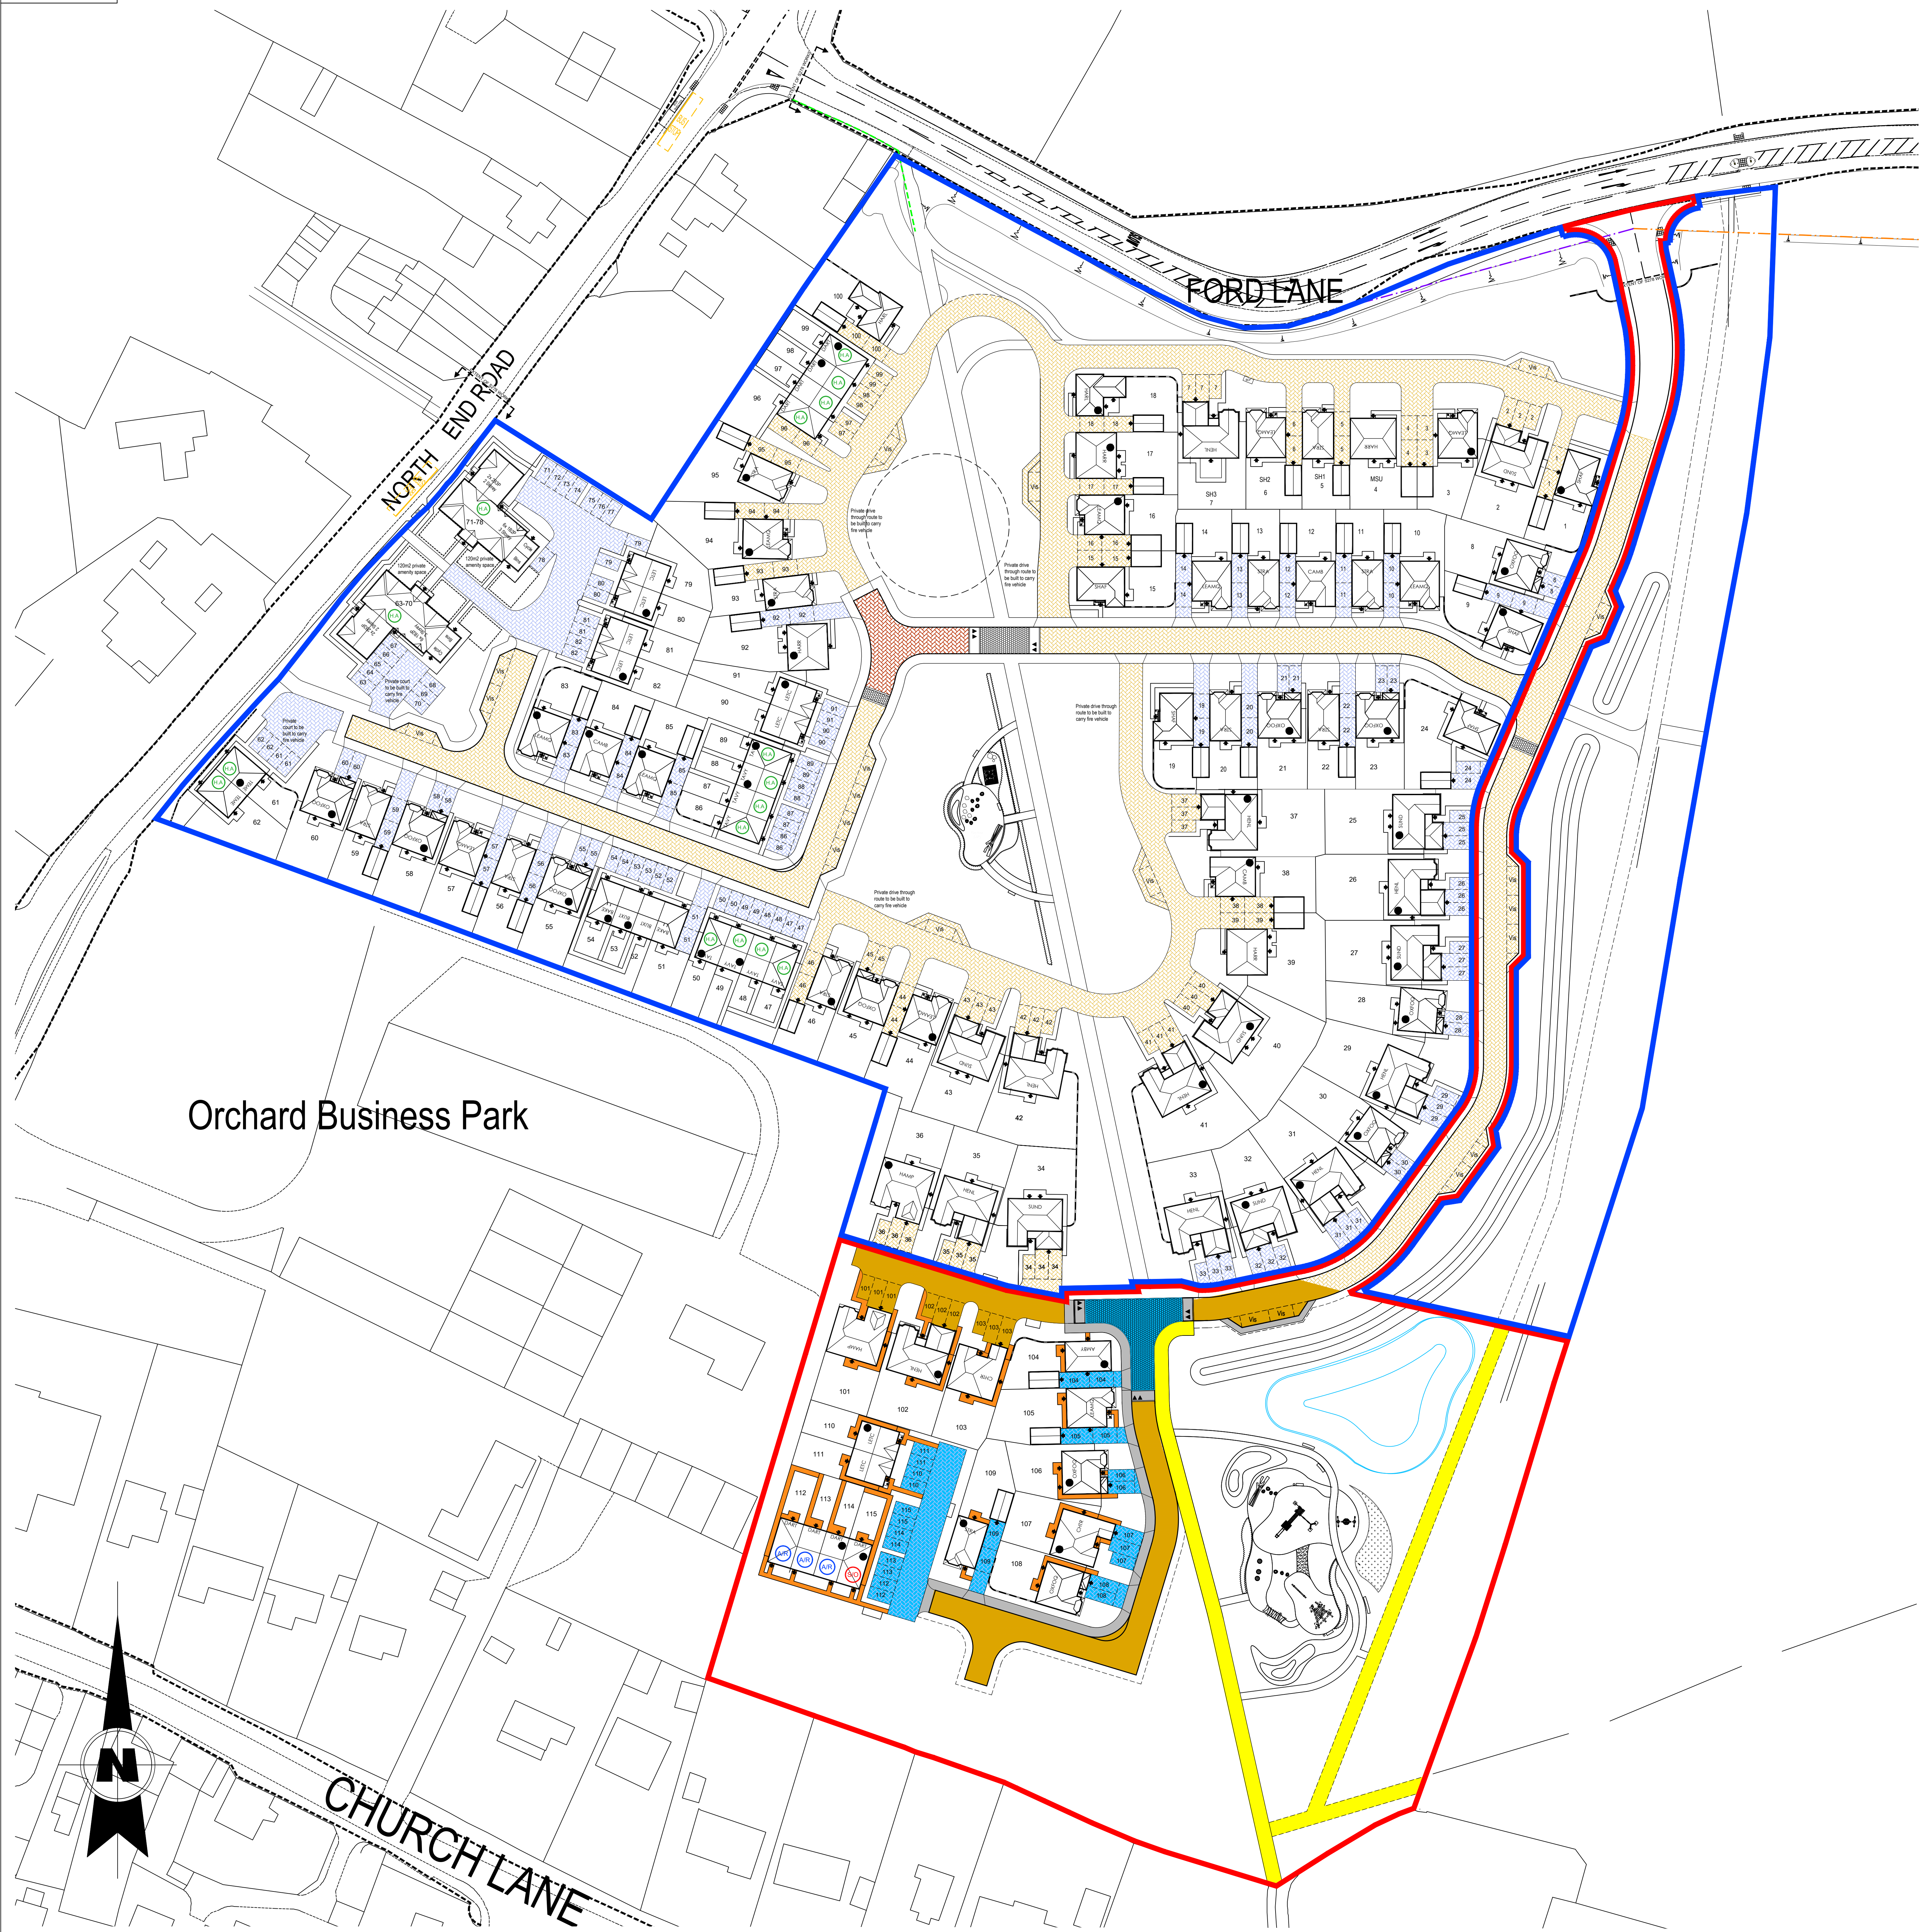


External Surfaces Materials Key

HARDSTANDING



BLACK TARMAACADAM TO
ROADS, FOOTPATHS AND
PARKING AREAS, UNLESS
HATCHED AS BLOCK PAVING

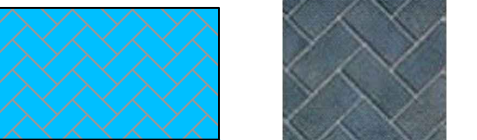

BRINDLE BLOCK PAVING
LAID IN HERRING BONE PATTERN



AUTUMN GOLD BLOCK PAVING
LAID IN HERRING BONE PATTERN



MARSHALLS BUFF RIVEN SLABS
TO FRONT / REAR ENTRANCES

HARD FOOTPATH MATERIAL

FOR DETAILS OF PUBLIC / PRIVATE
AMENITY REFER TO LANDSCAPING
PLANS