


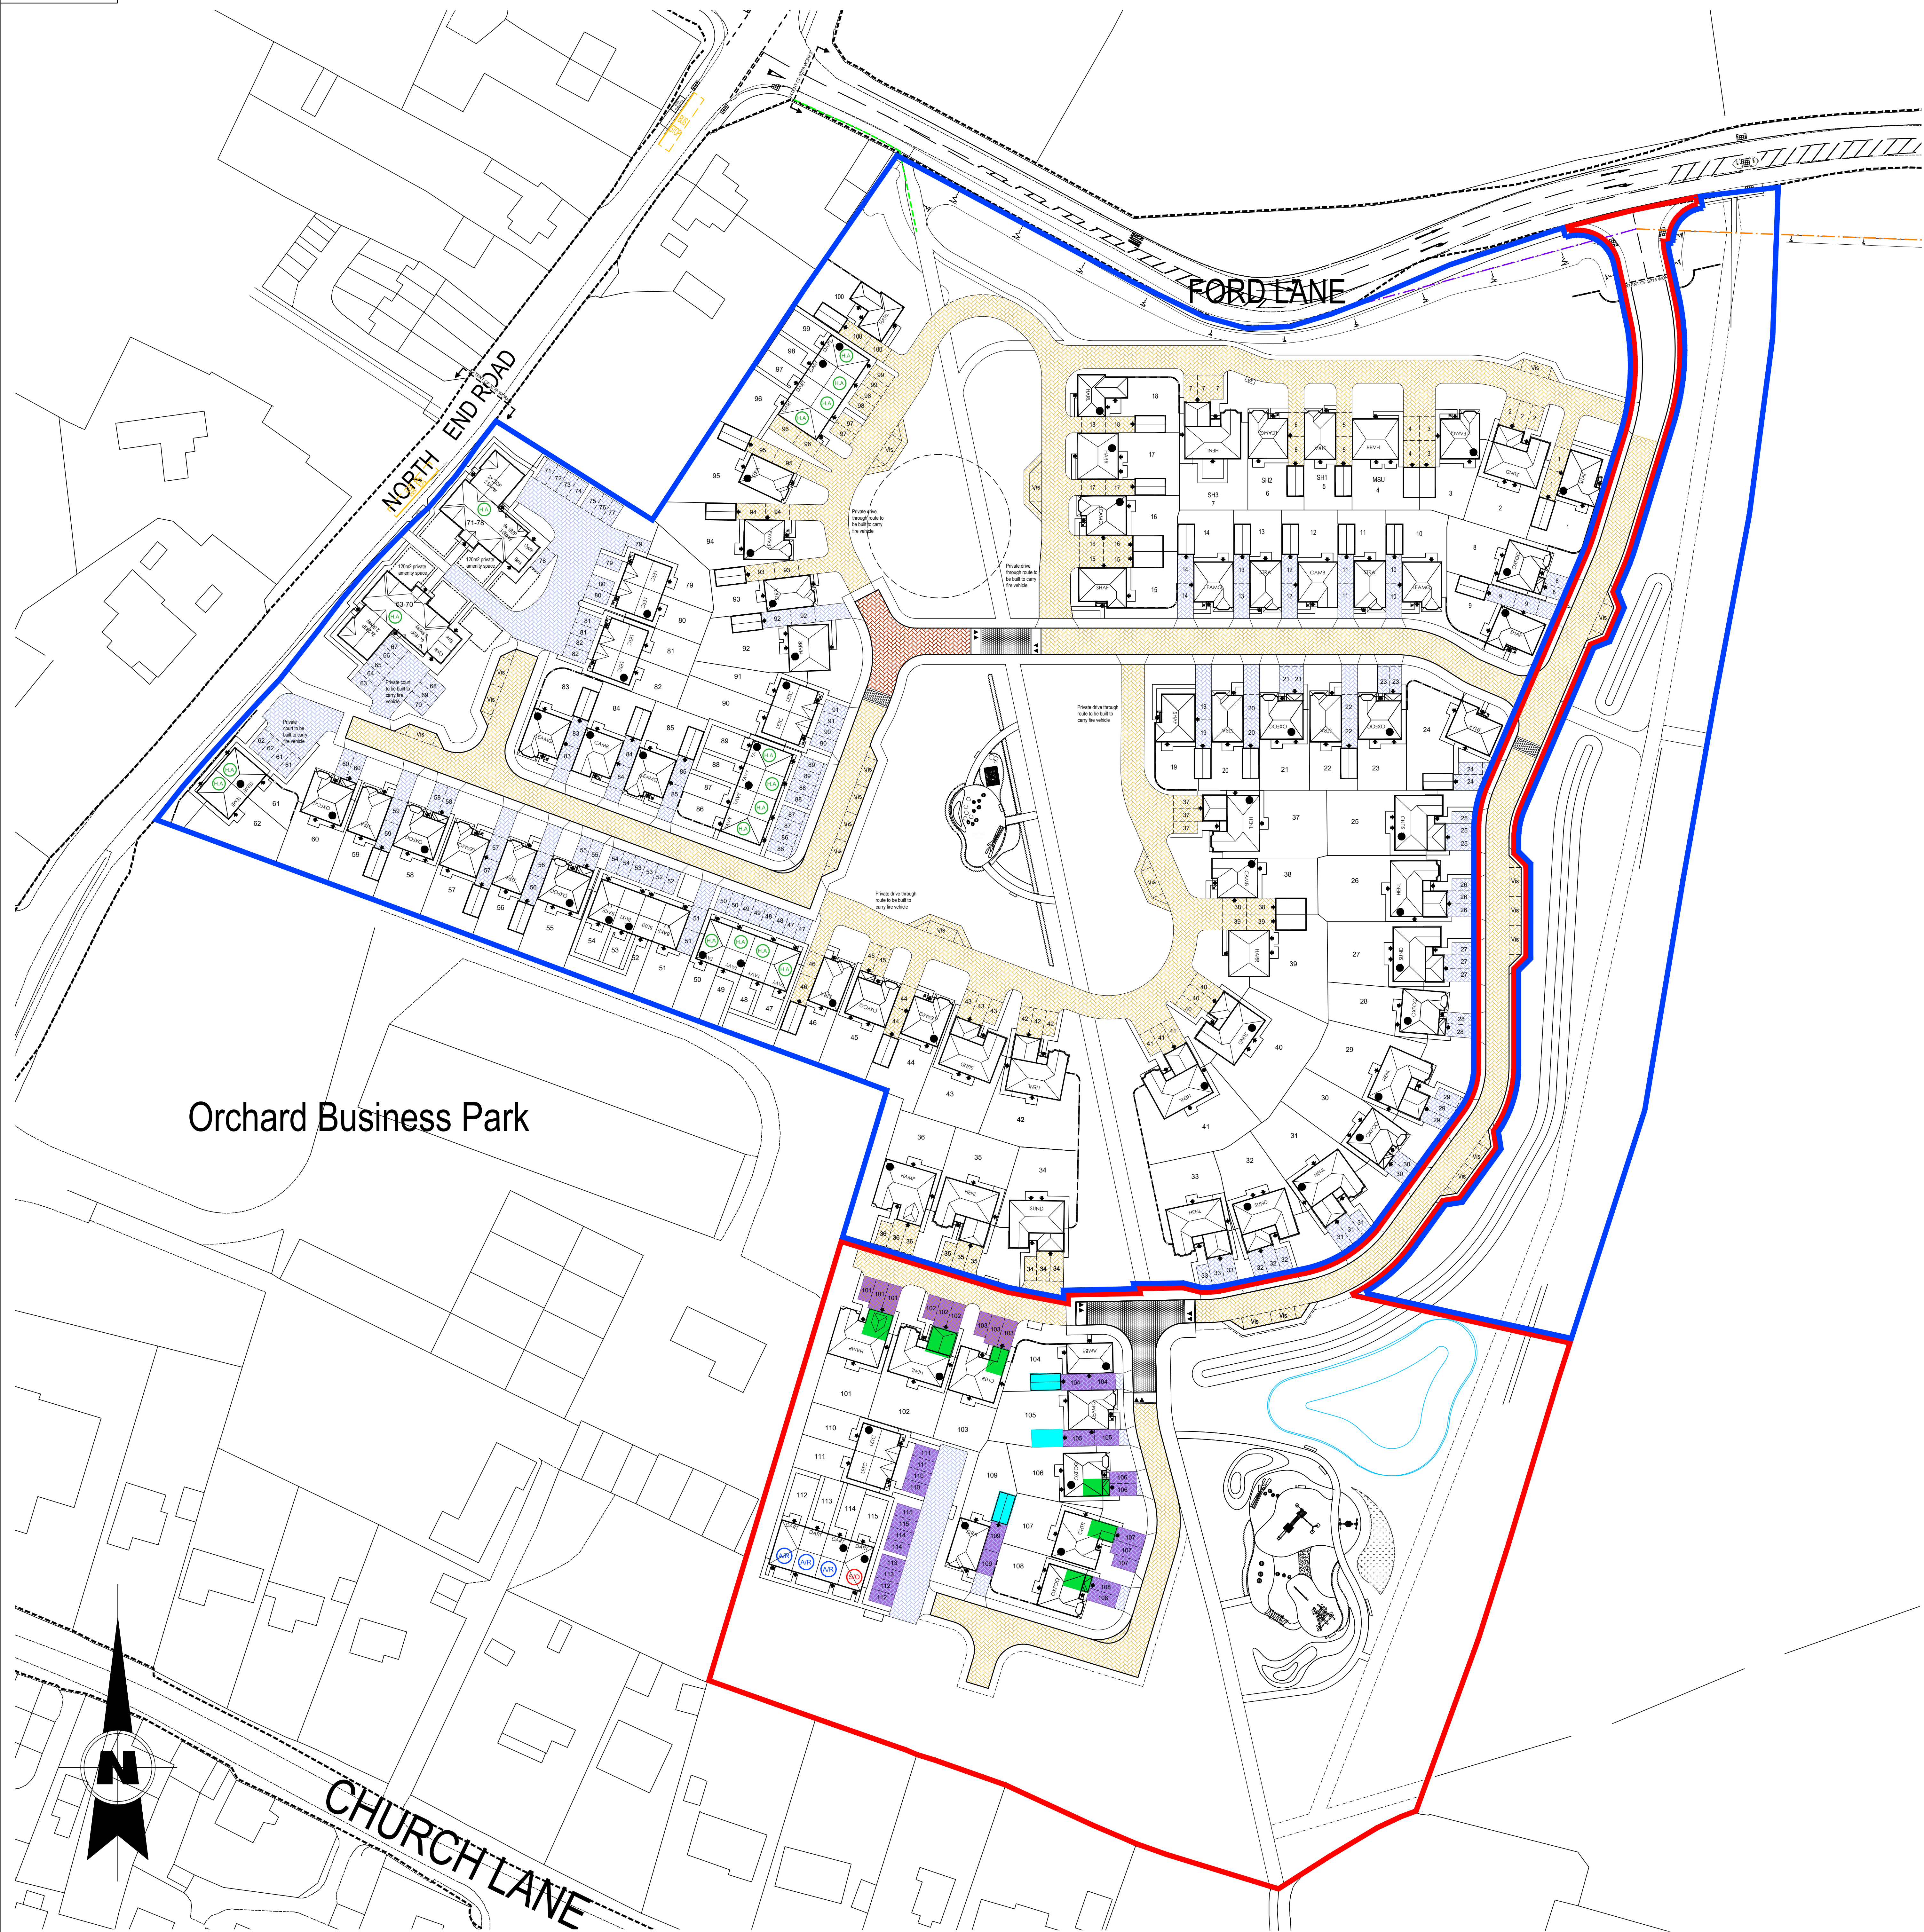

A Updated in accordance with A905_03_Rev B NGS		18.02.21	
Rev: Description:		Initials: Date:	
		Geoff Perry Associates Limited The Shirebrook, 28 Victoria Road, Ashington, Widdow, W95P 6JH T: 01952 744 000 E: enquiries@geoffperryassoci.co.uk	
		Client: REDROW HOMES SOUTHERN COUNTRIES LTD	
		Project: FORD LANE, YAPTON EXTRA PLOTS	
		Title: PARKING PLAN	
		Date: 08 / 07 / 2021 Drawn by: MHM Checked by: NGS	
Job No. A 965		Rev. A	
Scale Check: 