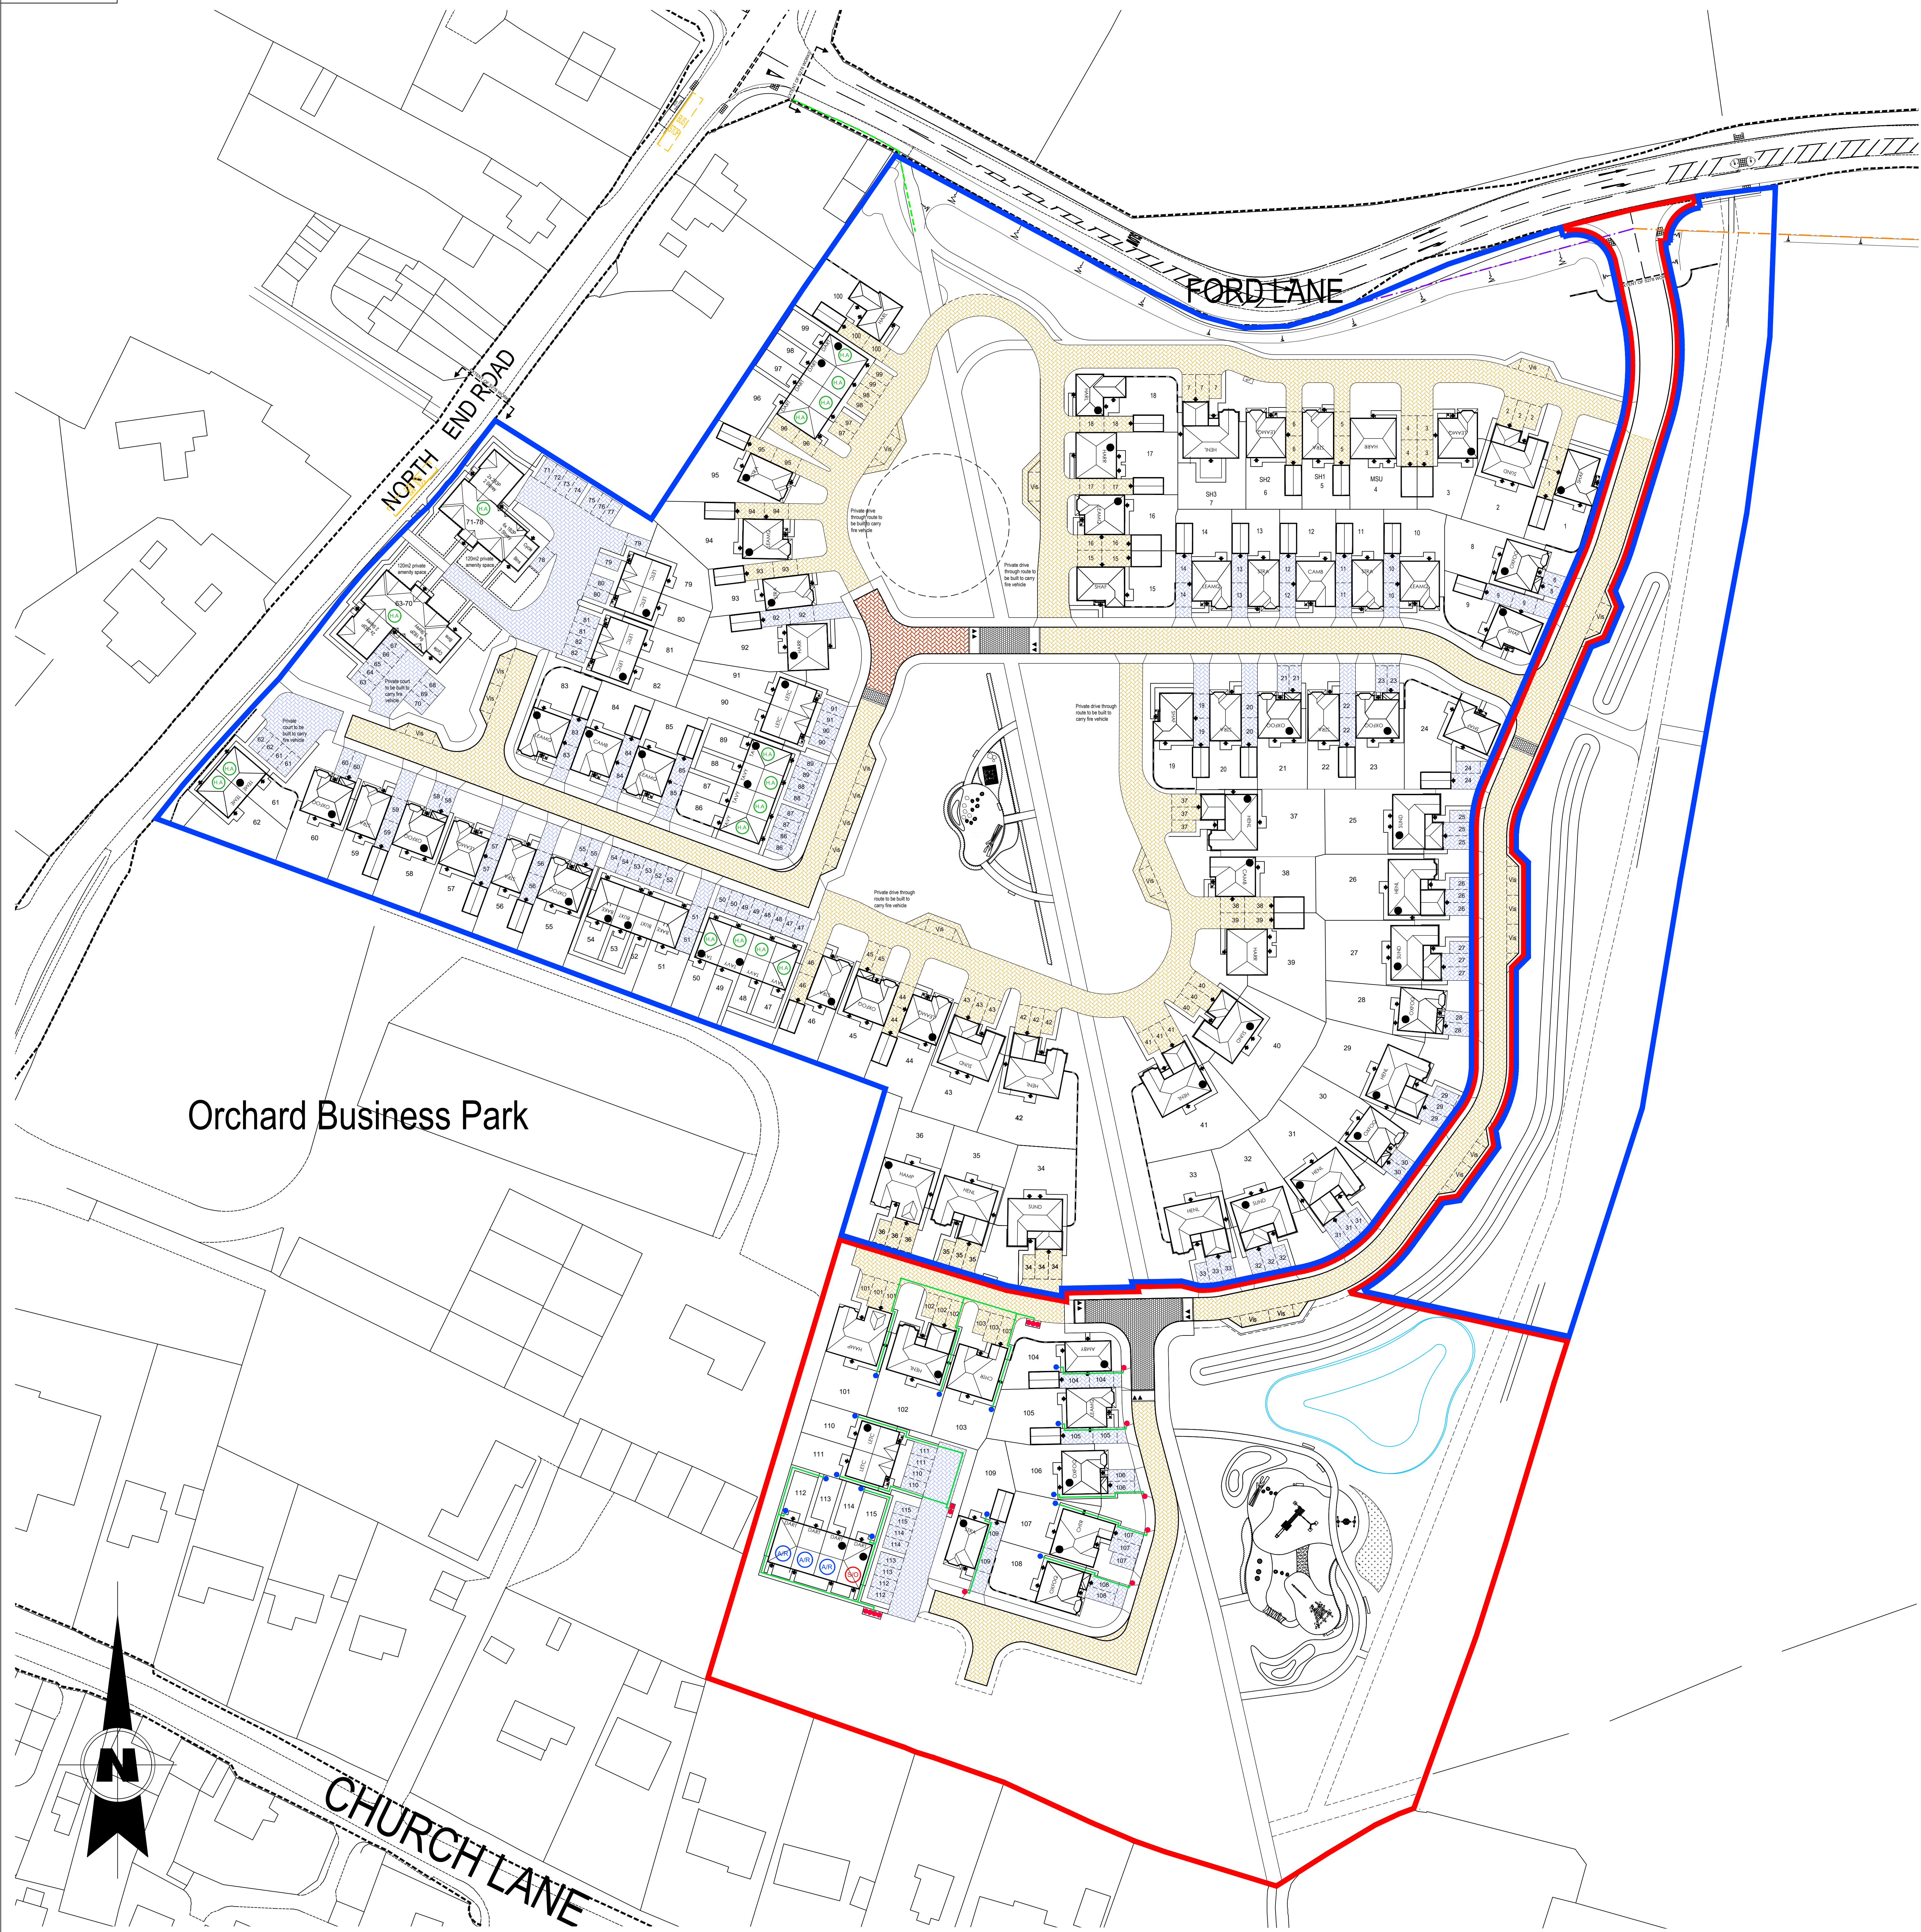


[illegible]

Updated in accordance with A665_03 Rev B. NGS		18.02.21
Dr:	Description:	Initials: Date:
 Geoff Perry Associates Limited The Shrubbery, 28 Exington Road, Ashtedown, Walsall, WS9 9UH 1. 01922 744 900 enquiries@geoffperryassociates.co.uk		
Client:		
REDROW HOMES SOUTHERN COUNTRIES LTD		
Project:		
FORD LANE, YAPTON EXTRA PLOTS		
Title:		
REFUSE PLAN		
Date: 08 / 07 / 2021		
Scale: 1:500 @ A0		
Drawn by: IMH		
Checked by: ~		
Job No. Drg No. Rev.		
A 965 12 A		
Scale Check:		
1:250 0m 10m 20m 30m 40m 50m 60m 70m 80m 1:500 0m 10m 20m 30m 40m 50m 60m 70m 80m 1:100 0m 10m 20m 30m 40m 50m 60m 70m 80m		