


[illegible]

Rev:	Description:	Initials:	Date:
------	--------------	-----------	-------

Geoff Berry

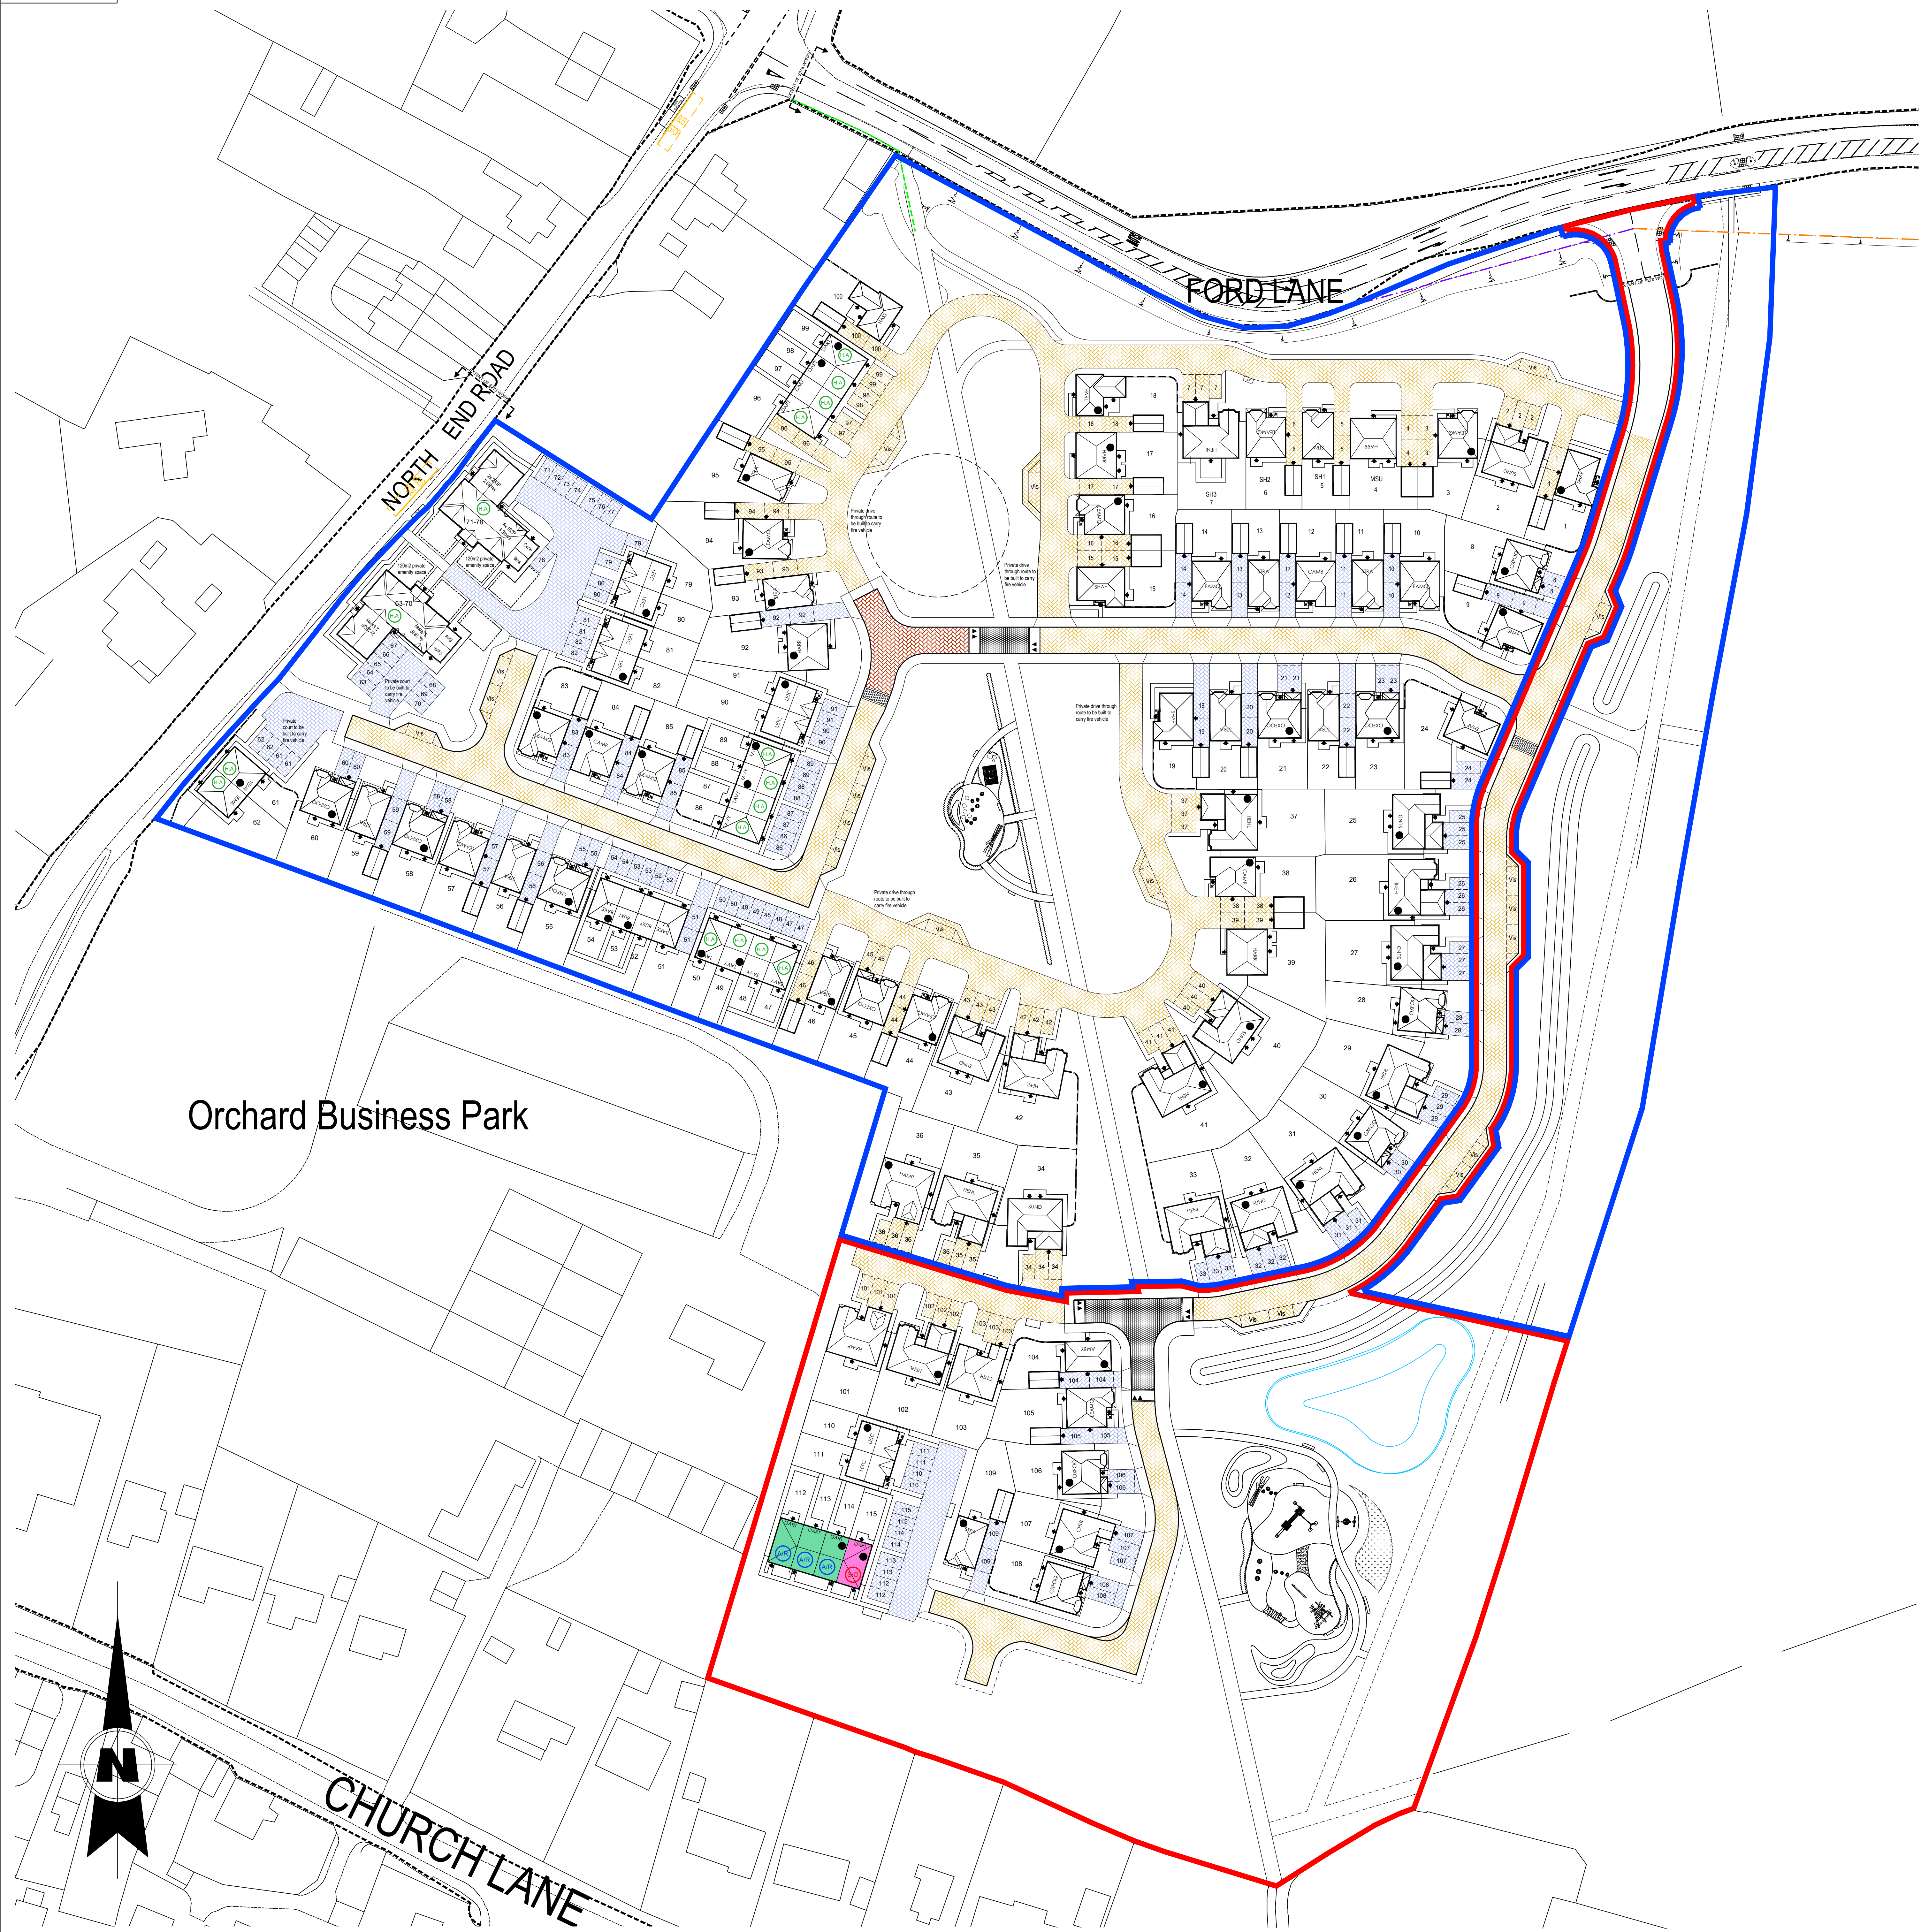

Client:
REDROW HOMES SOUTHERN
COUNTIES LTD

Project:
FORD LANE, YAPTON
EXTRA PLOTS

Title:
AFFORDABLE HOUSING

Date: 08 / 07 / 2021 Scale: 1:500 @ A0
Drawn by: IMH Checked by: NGS

Job No.	Drg No.	Rev.
A 065	05	A

Scale Check:

