



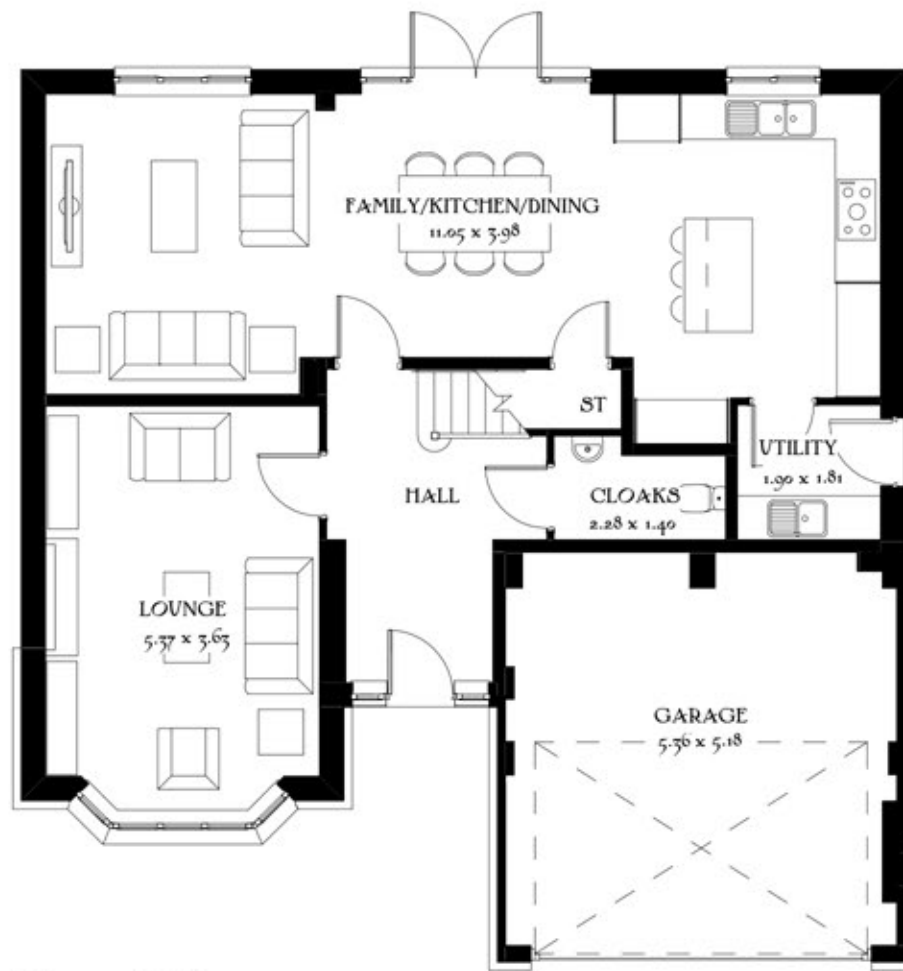

Ground Floor

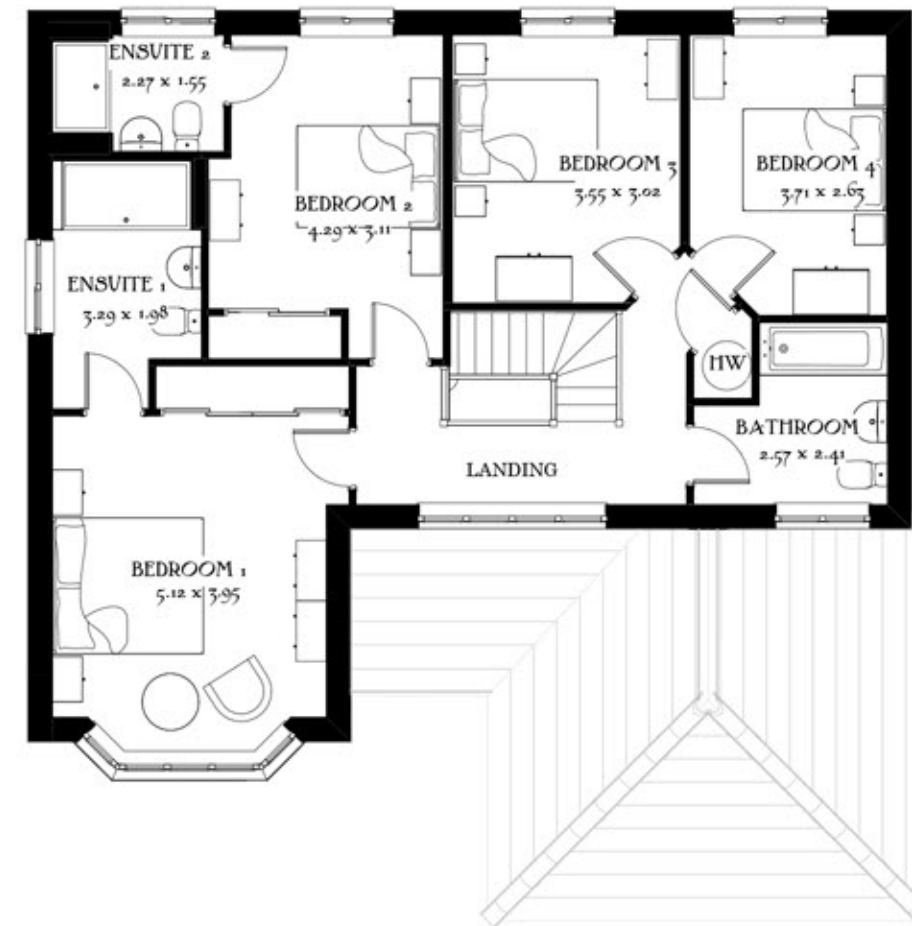

First Floor

Job No. Drg No. Rev.
A965 23 ~

Scale 1:100 @_A3
0m 1m 2m 3m 4m 5m

Henley
Heritage Collection
F Series

1769 ft² 164.35 m²

Elevation Code: B1

Date: May 2019

EF_HENL_DM.6

Rev: A

