
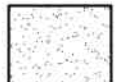


NOTES:
WRITTEN DIMENSIONS TO BE TAKEN IN PREFERENCE TO SCALE.
ARE TO BE CHECKED ON SITE PRIOR TO COMMENCING WORK.
THIS DRAWING IS TO BE READ IN CONJUNCTION WITH ALL OTHER
DOCUMENTS RELATING TO THIS PROJECT.
ANY DISCREPANCIES ARE TO BE REFERRED IMMEDIATELY TO THE
PROJECT DESIGNER.
THIS DRAWING IS COPYRIGHT AND SHOULD NOT BE USED OR
REPRODUCED WITHOUT PERMISSION.
IT IS THE CONTRACTOR'S RESPONSIBILITY TO ENSURE COMPLIANCE
WITH THE BUILDING REGULATIONS.

External Surfacing Materials

Staffordshire blue chequered stable block paviors		
Rustic tumbled red brick paviors		
Gravel surfacing with timber edging		
Rustic cobbles with central grassed area. Cobbles to be bedded and pointed in permeable mortar.		

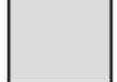

REV. DESCRIPTION DATE

PROJECT
STAKERS FARM
NORTH END ROAD
YAPTON BN18 0DU

DRAWING TITLE
HOUSE - PROPOSED SITE LAYOUT PLAN

SCALE 1:200 @A1 DRAWN BY FLB DATE JUN 21

DWG NO 102011 REV. -

Unit 3b Woodhorn Business Centre
Woodhorn Lane
Oving, Chichester
West Sussex PO20 2BX
Tel 01243 774764
www.sloaneandbrown.co.uk

CHARTERED BUILDING SURVEYORS
SLOANE & BROWN
ARCHITECTURAL SERVICES