


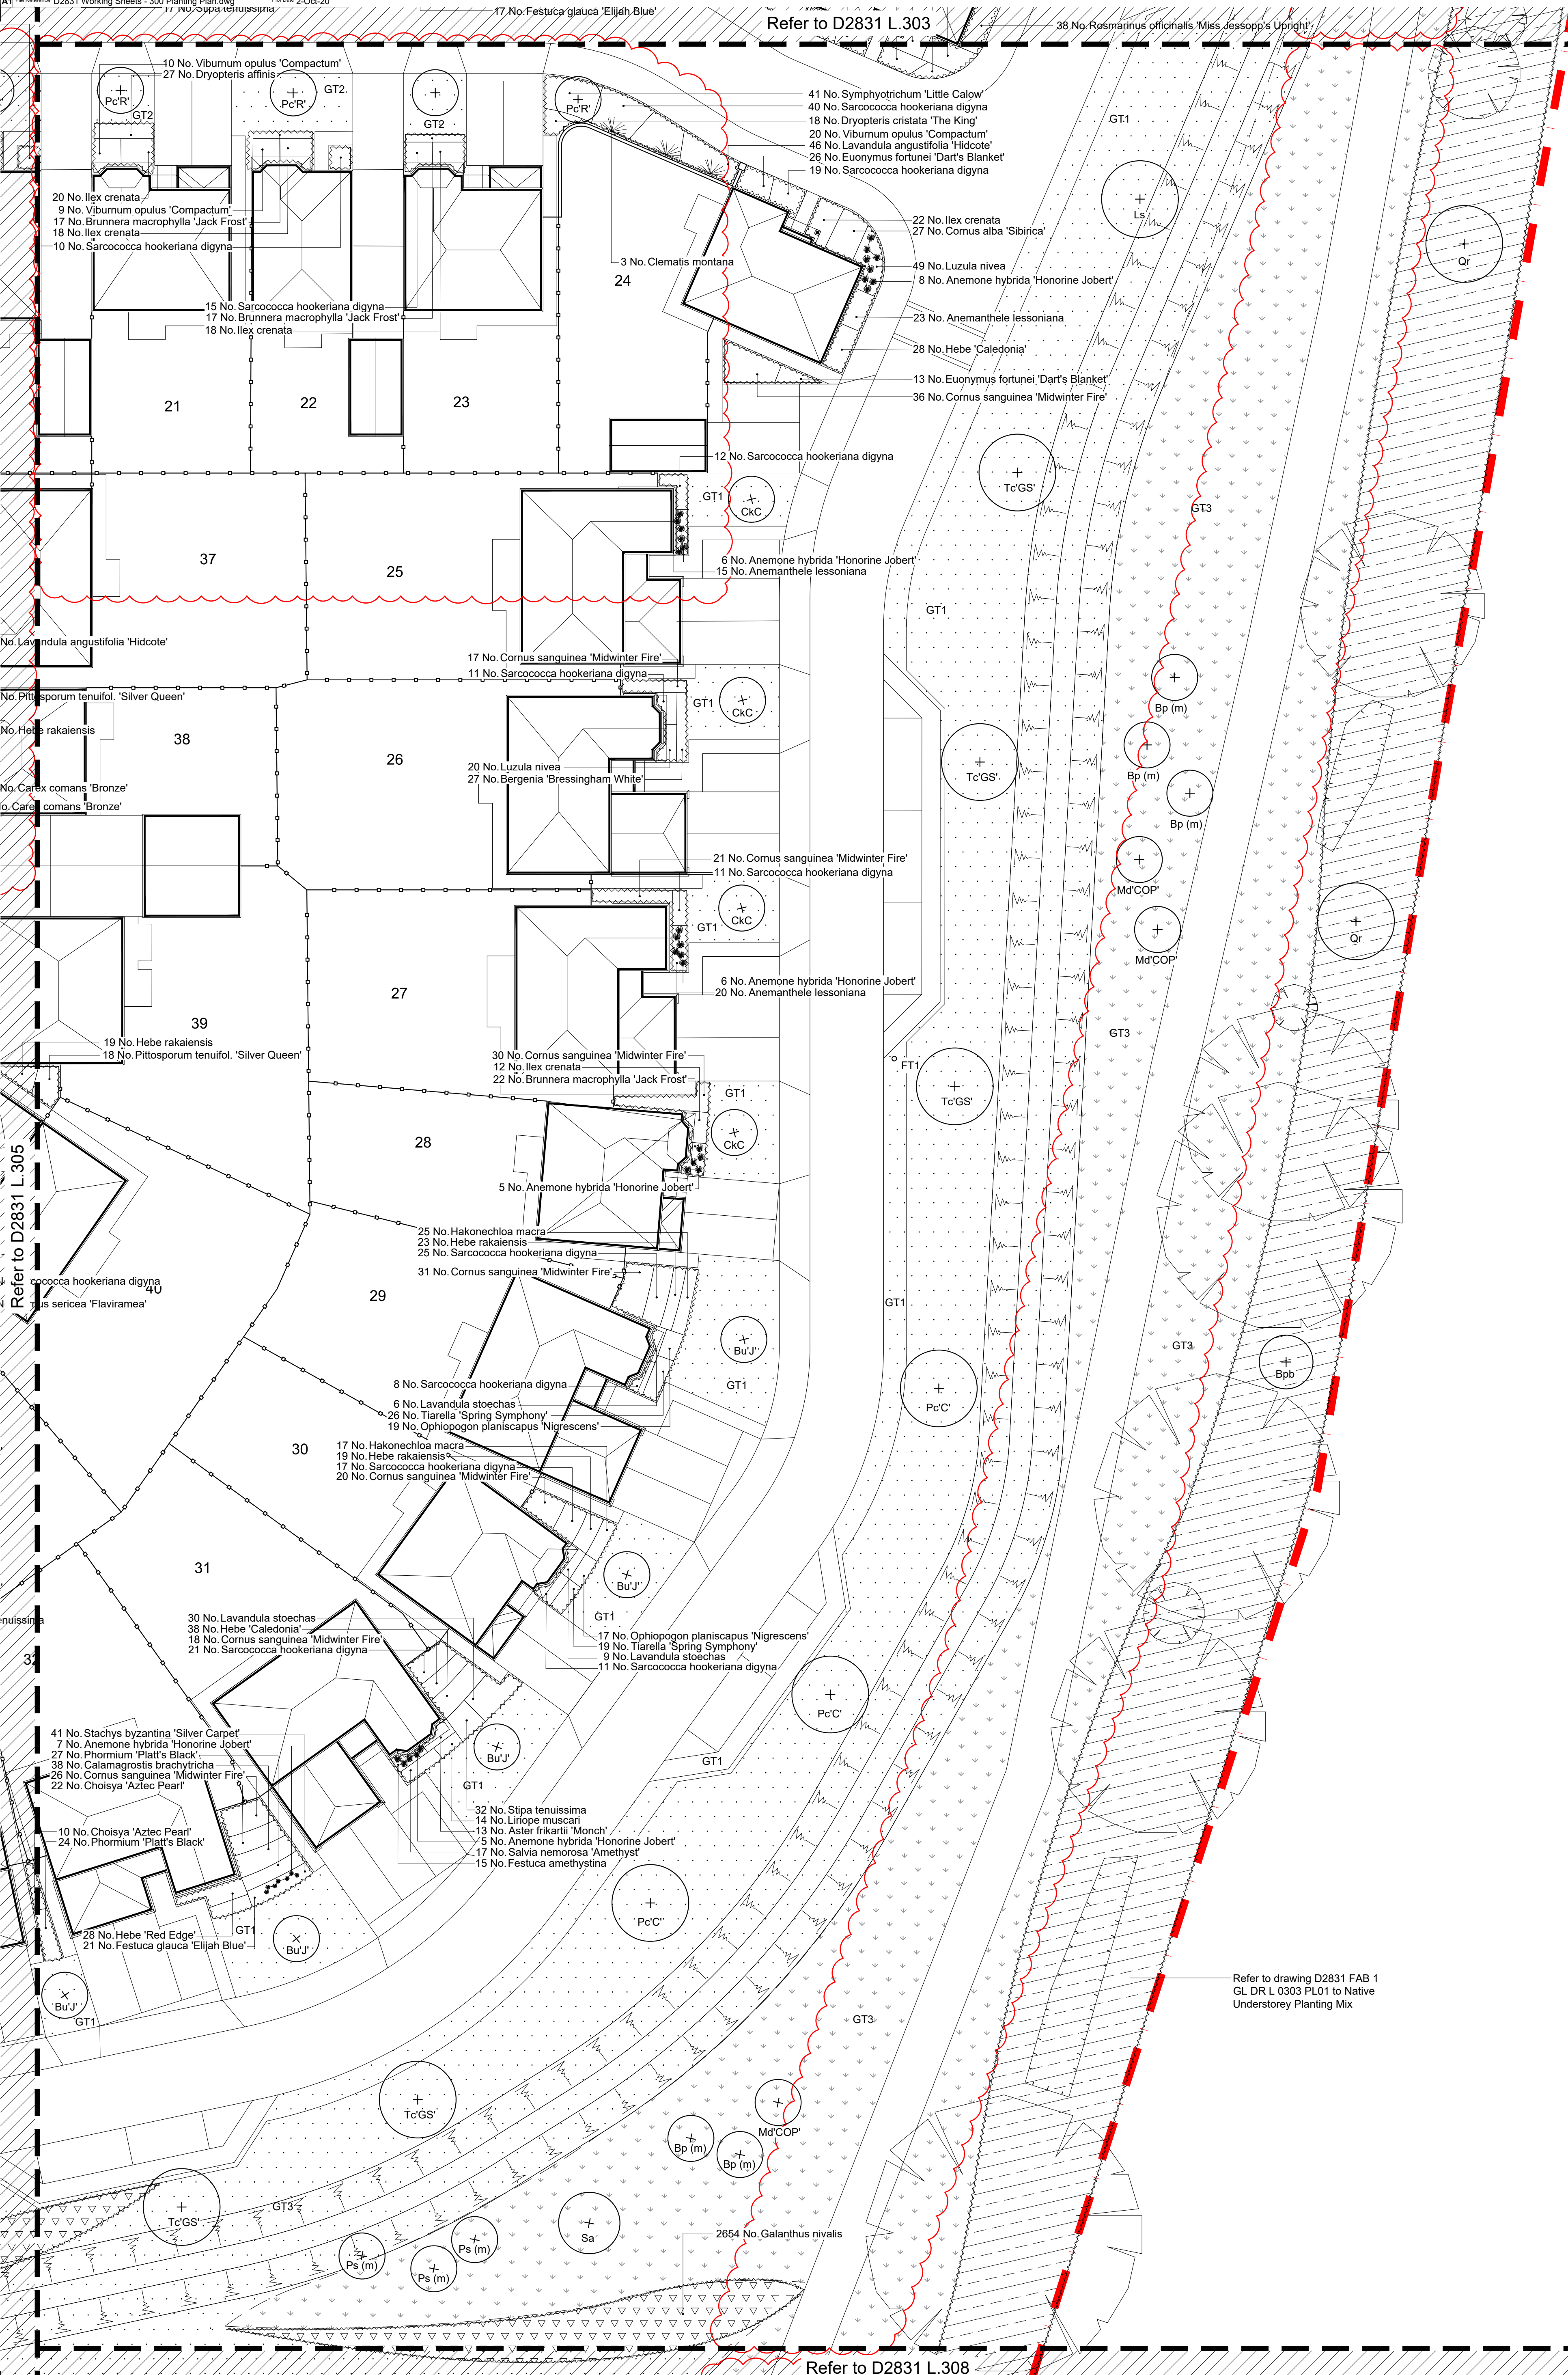

**LEGEND**

General Legend for all drawings

**Soft Landscape**

- Existing Tree / Hedgerow Planting to be retained
- Proposed Tree Planting
- Proposed Specimen Planting
- Proposed Climbing Planting
- Proposed Shrub Planting
- Proposed Hedge Planting
- Proposed Bulb Planting
- Proposed Native Understorey Planting (see Matrix 001 for typical native planting mix on D2831 FAB 1 GL DR L 0309)
- Proposed Amenity Grass
- Proposed shade tolerant Amenity Grass
- Proposed Meadow Grass

**Hard Landscape**

- FT1 Timber Bollards
- Square with Pyramid top