


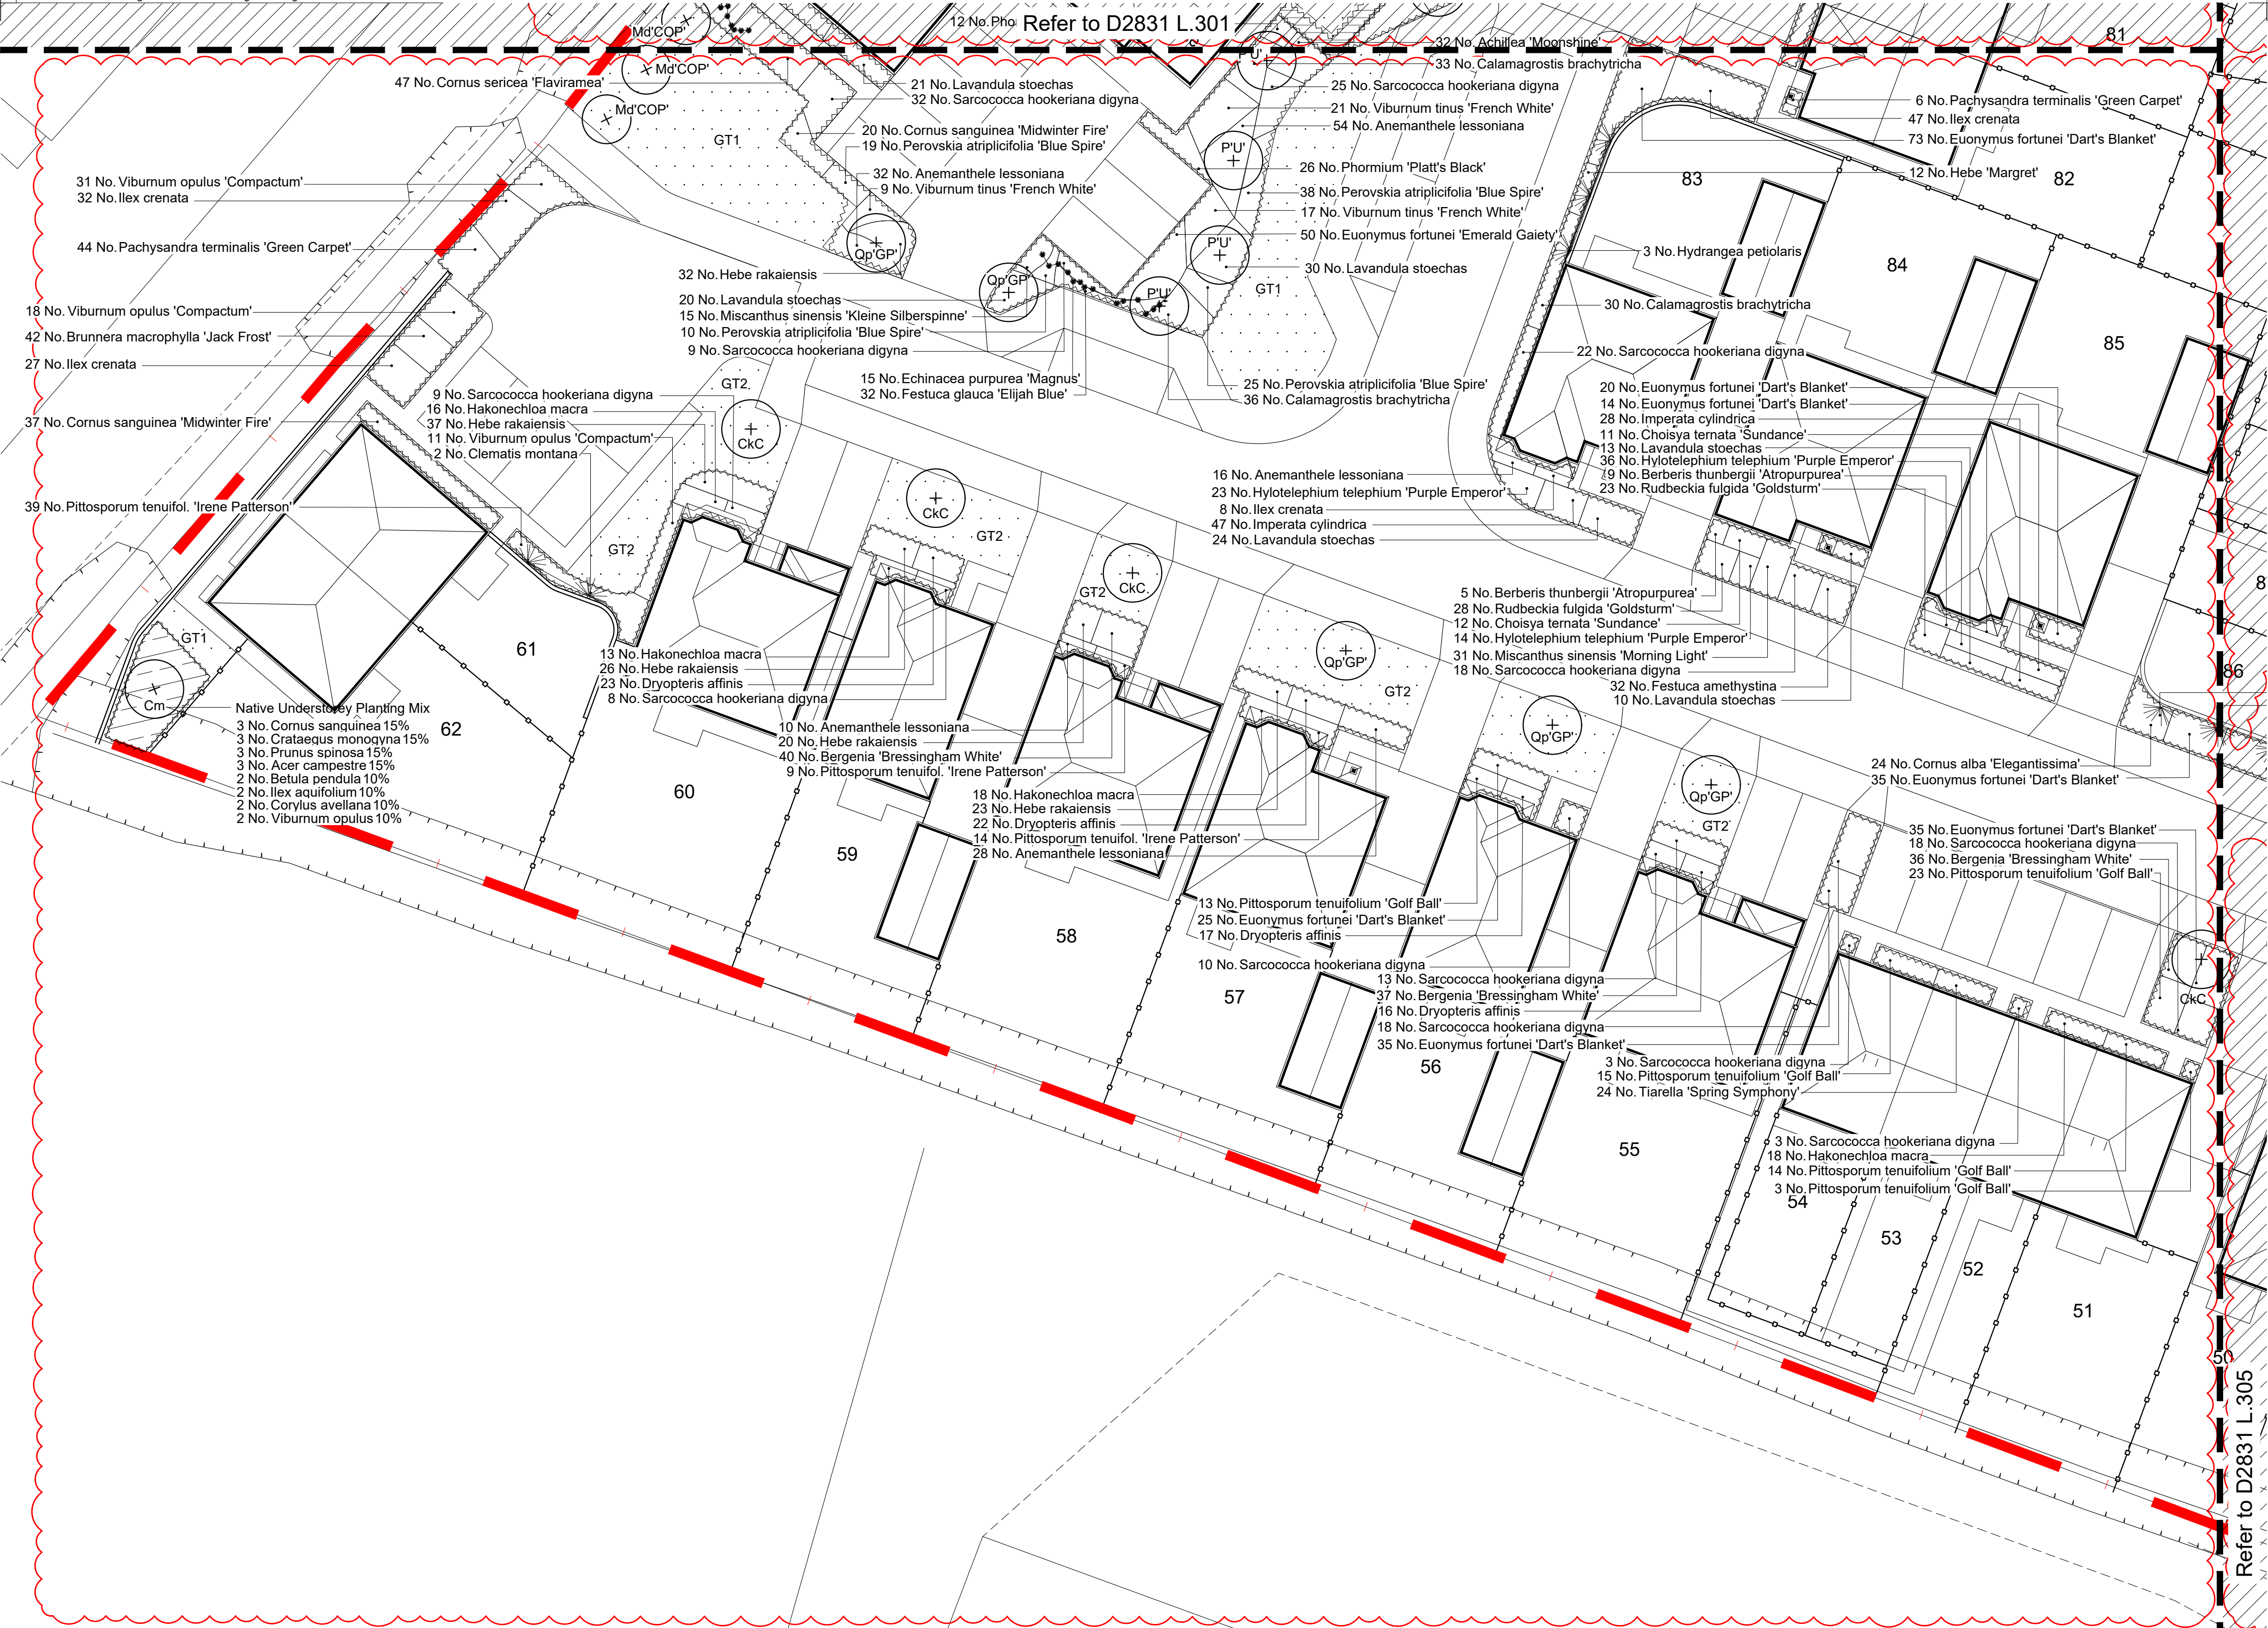

LEGEND

General Legend for all drawings



Soft Landscape

Existing Tree / Hedgerow
Planting to be retained

Proposed Tree Planting

Proposed Specimen Planting

Proposed Climbing Planting

Proposed Shrub Planting

Proposed Hedge Planting

Proposed Bulb Planting

Proposed Native Understorey
Planting (see Matrix 001 for
typical native planting mix on
D2831 FAB 1 GL DR L 0309

GT1
Proposed Amenity Grass

GT2
Proposed shade tolerant
Amenity Grass

GT3
Proposed Meadow Grass

Hard Landscape

FT1
Timber Bollards
Square with Pyramid top


This drawing is copyright of Fabrik Ltd. It must not be copied or reproduced without written consent from the owner.

2. Do not scale from this drawing. Only figured dimensions are to be taken from this drawing.

3. All dimensions must be in millimetres and be rounded to the nearest millimetre. All dimensions must be shown on the drawing prior to ARUN.

4. This drawing uses coloured lines. Please do not rely on a monochrome copy.

External References:
1. The drawing is copyright of Fabrik Ltd. It must not be copied or reproduced without written consent from the owner.
2. Do not scale from this drawing. Only figured dimensions are to be taken from this drawing.
3. All dimensions must be in millimetres and be rounded to the nearest millimetre. All dimensions must be shown on the drawing prior to ARUN.
4. This drawing uses coloured lines. Please do not rely on a monochrome copy.

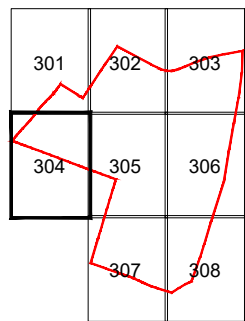

fabrik

landscape architects

Lantern House, 115 Lantern Street, Abingdon, Hampshire, RG24 1HG
T: 01429 593250 | E: info@fabrikuk.com | W: www.fabrikuk.com

Project: Ford Lane, Yapton, West Sussex Redrow Homes Limited

Drawing Title: Detailed Planting Plan - Sheet 4 of 8

Purpose of Issue: ISSUED FOR PLANNING APPROVAL

Drawn By: pm Checked By: sg Drawn Scale: 1:200 @ A1 Date of First Issue: Nov | 2019

Project Number: D2831 FAB Zone: 00 Level: GL File Type: DR Role: L Number: 0304 Revision: PL09