A1 File Reference D2831 Working Sheets - 100 Colour Masterplan.dwg Plot Date 2-Oct-20

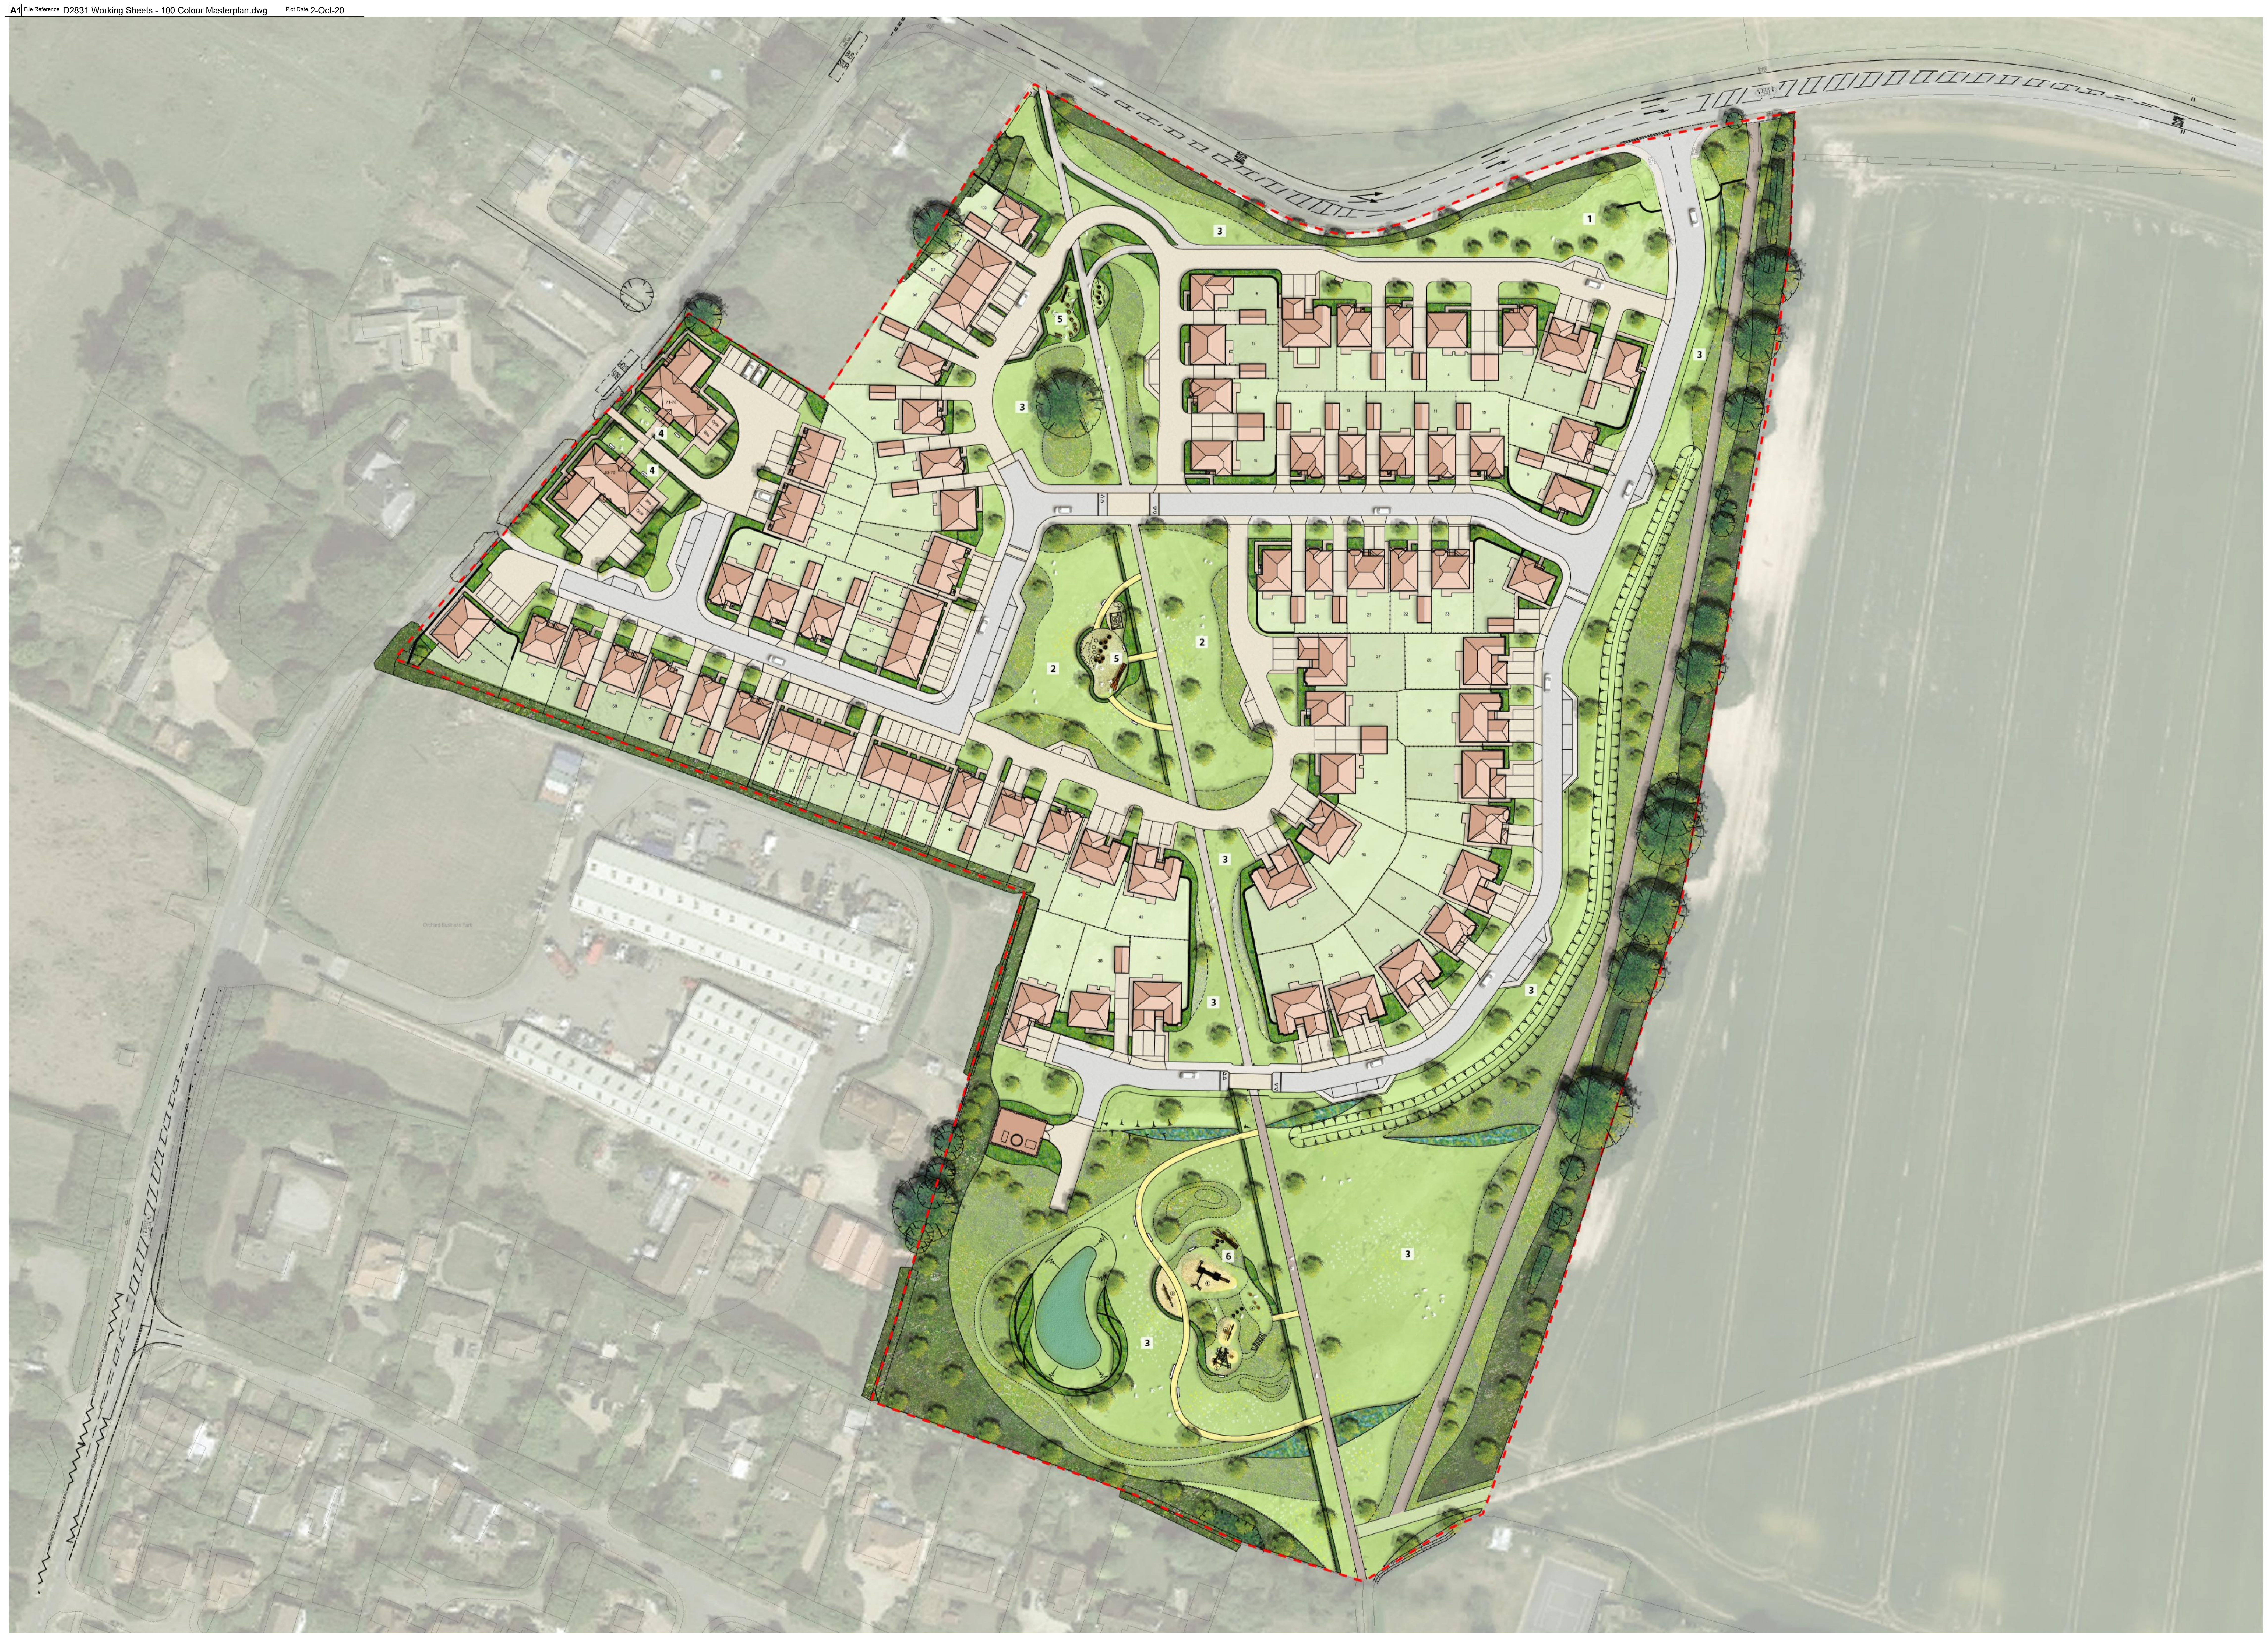

LEGEND

General Legend for all drawings

Site Boundary

Soft Landscape

Existing Tree / Hedgerow Planting to be retained

Proposed Tree Planting

Proposed Shrub Planting

Proposed Hedge Planting

Proposed Bulb Planting

Proposed Native Planting Understorey

Proposed Amenity Grass

Proposed Meadow Grass

Proposed Pond

1	**Arrival Public Open Space**
2	**Semi-formal Public Open Space**
3	**Informal Public Open Space**
4	**Flat Amenity Area**
5	**Play Area (LAP)**
6	**Play Area (LEAP)**

0 5 10 20 30 40 50 75m

1:750

Location Plan

This drawing may contain: Ordnance Survey material by permission of Ordnance Survey on behalf of the Controller of Her Majesty's Stationery Office © Crown Copyright 2017. All rights reserved. Reference number xxxxxxx. OS Open data © Crown copyright and database right 2017 | Aerial Photography © XXXXXX

Revision	Date	Reason	Drawn	Checked
PL09	02.10.20	Amedned following new Architects layout	mf	sg
PL08	14.08.20	Amended in line with engineers darwing and client instruction	mf	sg
PL07	31.07.20	Amended following new Architects layout	pm	sg
PL06	19.06.20	Amended in line with latest layout	mf	sg
PL05	16.06.20	Amedned following new Architects layout	mf	sg
PL04	03.06.20	Amended following new Architects layout	mf	wm
PL03	10.01.20	Amended following new Architects layout	pm	sg
PL02	02.06.20	Amended following new Architects layout	pm	sg
PL01	18.11.19	Issued for Planning	pm	sg

Disclaimer:
1. This drawing is copyright of fabrik ltd. It must not be copied or reproduced without written consent from the owner.
2. Do not scale from this drawing. Only figured dimensions are to be taken from this drawing.
3. All contractors must visit site and be responsible for taking and checking all dimensions related to the works shown on the drawing prior to fabrication or setting out.

ARUN DISTRICT COUNCIL Y/112/20/DOC

fabrik landscape architects

Lenten House | 16 Lenten Street | Alton | Hampshire | GU34 1HG
T : 01420 593250 | E : alton@fabrikuk.com | W : www.fabrikuk.com

Project Number D2831	Project Name Ford Lane, Yapton, West Sussex		Client Redrow Homes Limited	
Drawing Title Coloured Masterplan				
Purpose of Issue Issued For Planning	Drawn By pm	Checked By sg	Drawn Scale 1:750 @ A1	Issue Date Nov | 2019

Drawing Number
D2831-FAB-00-GL-DR-L-0100
Project Ref Origin Zone Level Type Role Number/Seqence

Current Revision
PL09