




This drawing and its contents are the strict copyright of Architectura Design. No reproduction without permission. Do not scale. Written dimensions to be used where given. All dimensions and details to be checked on site. FOR PLANNING PURPOSES ONLY

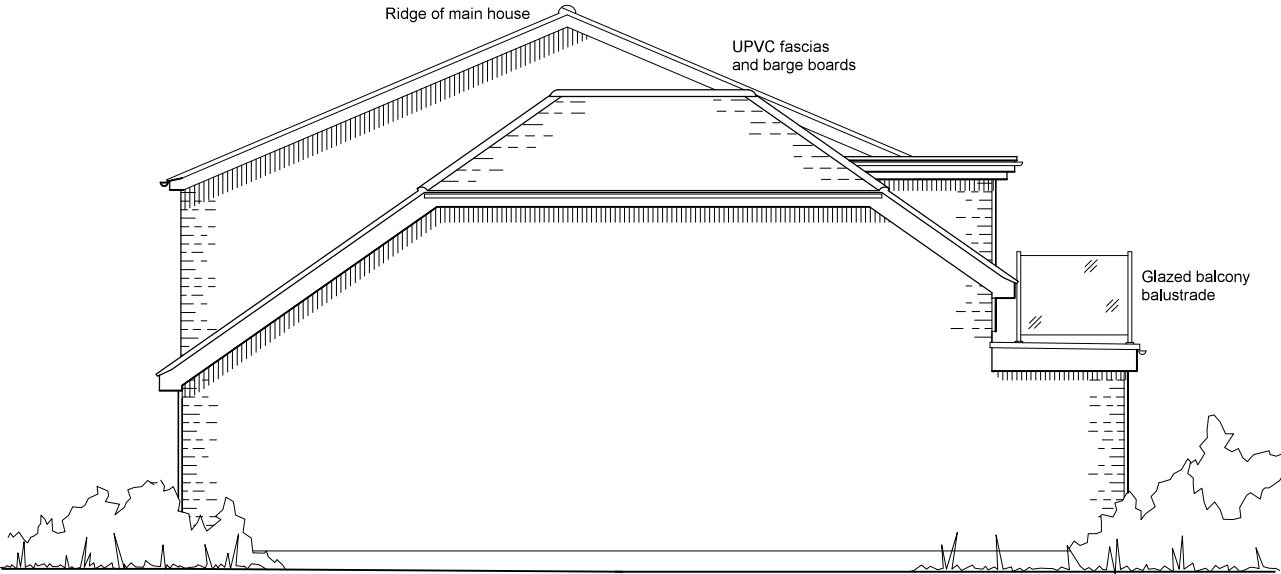

South East Elevation

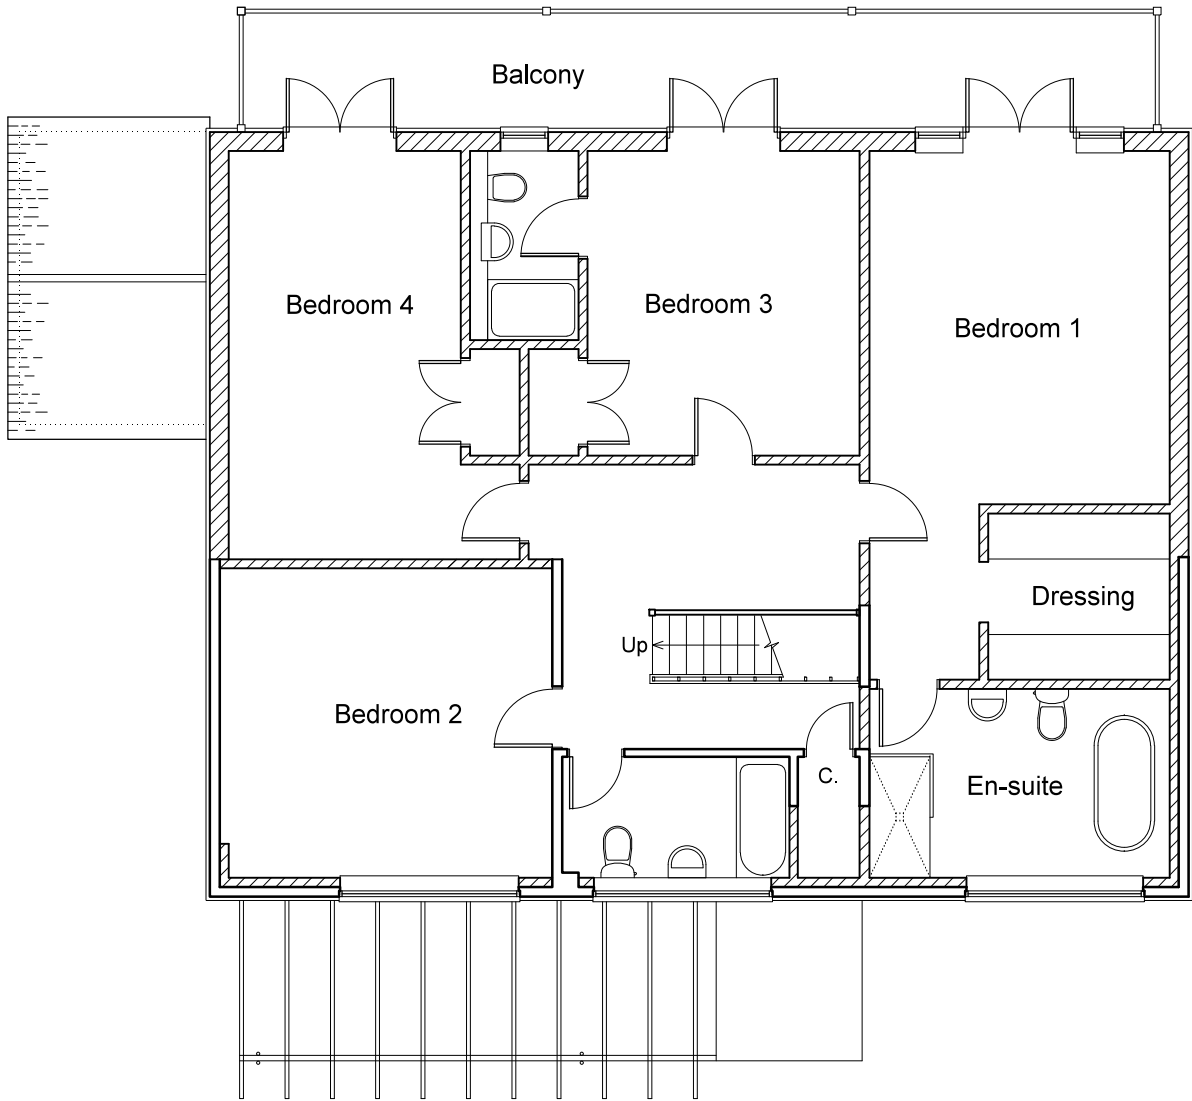

First Floor Plan

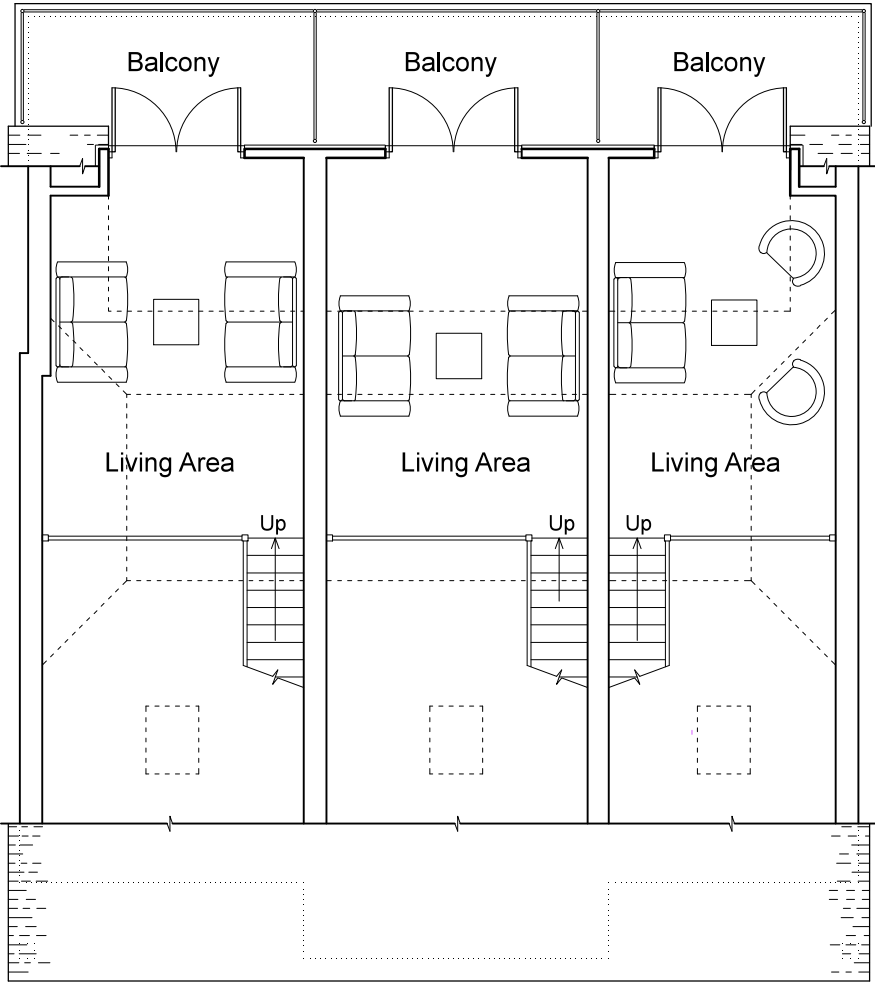

Architectura
Architectural Design & Drawing Service

Proposed Extension and Conversion
at The Crickets, Hoe Lane, Flansham
for Mr B Brogan

Drawing P11 December 2019 Scale 1:100 @ A3
Planning Drawing - First Floor Plan & SE Elevation

