






Existing North Elevation (front)
1:100 @ A3

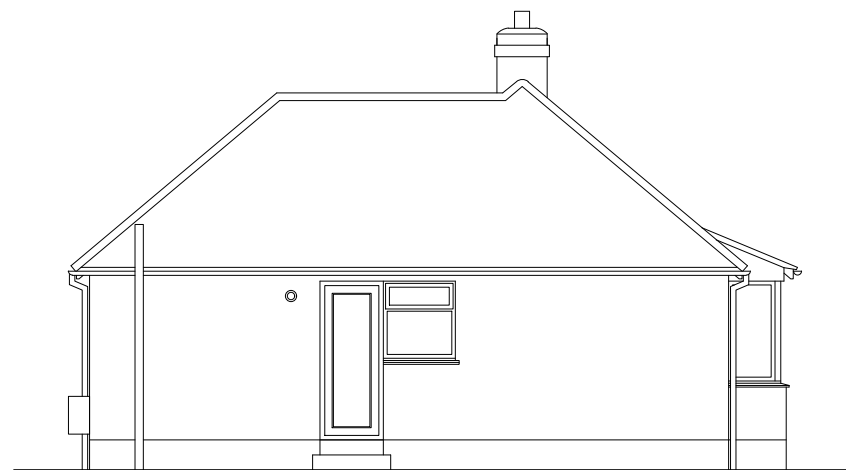


Existing West Elevation (side)
1:100 @ A3

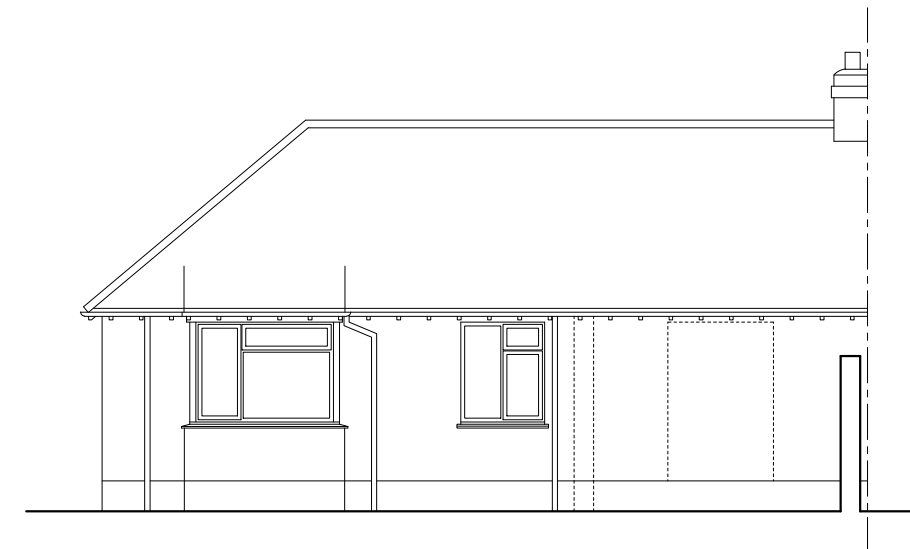

Existing South Elevation (rear)
1:100 @ A3

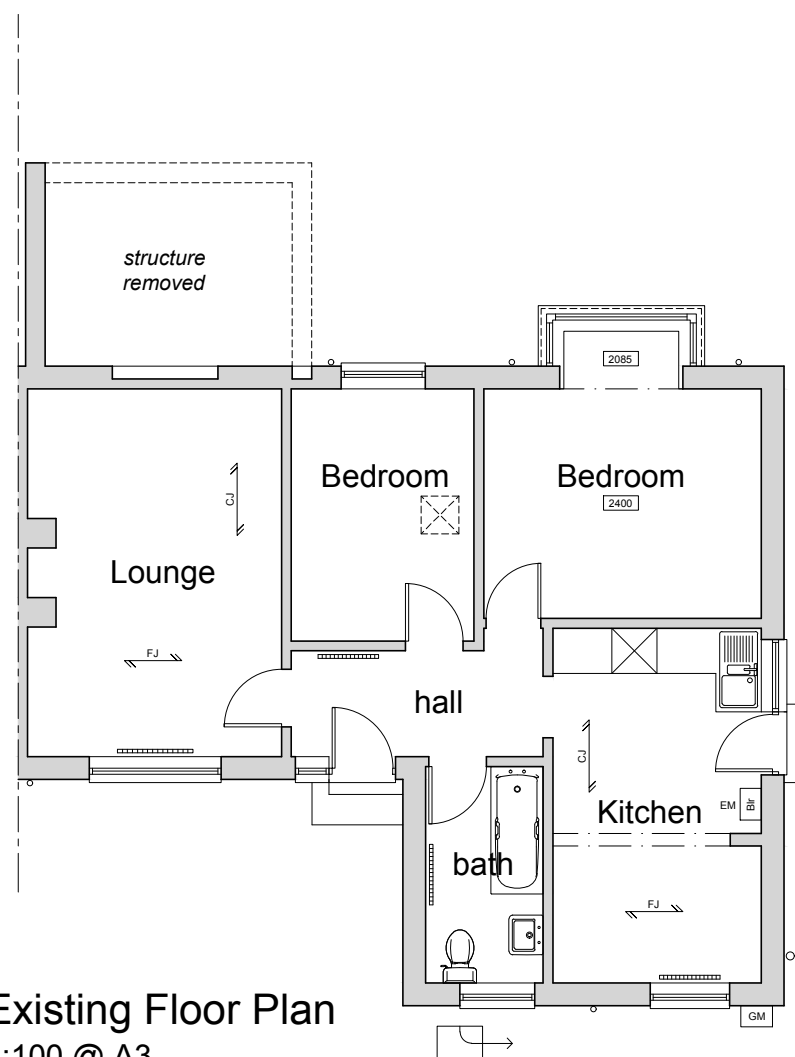

Existing Floor Plan
1:100 @ A3

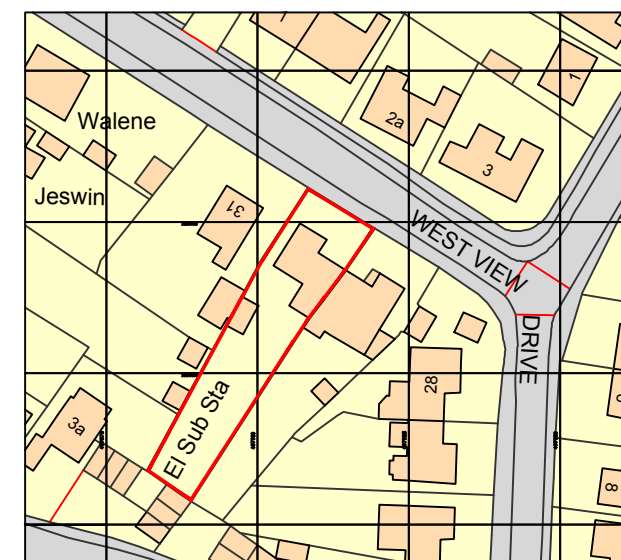

Location Plan
1:1250 @ A3

client	project	drawing	date	drawn	drawing no	revision
Mr & Mrs Roberts	New Extension at 30 West View Drive Yapton, BN18 0JR	Existing plans & elevations	Nov 19	pd	0301 / 100	-
			scale	CAD file name:		
			1:100 @ A3			

No dimensions to be scaled from drawing. The contractor should check all dimensions on site.

Peter Davey Ltd
construction consultants
49 Park Drive
Rustington
West Sussex BN16 3DY
Tel: 01903 773105
Mob: 07941 402217
Email: peterdavey67@btinternet.com