


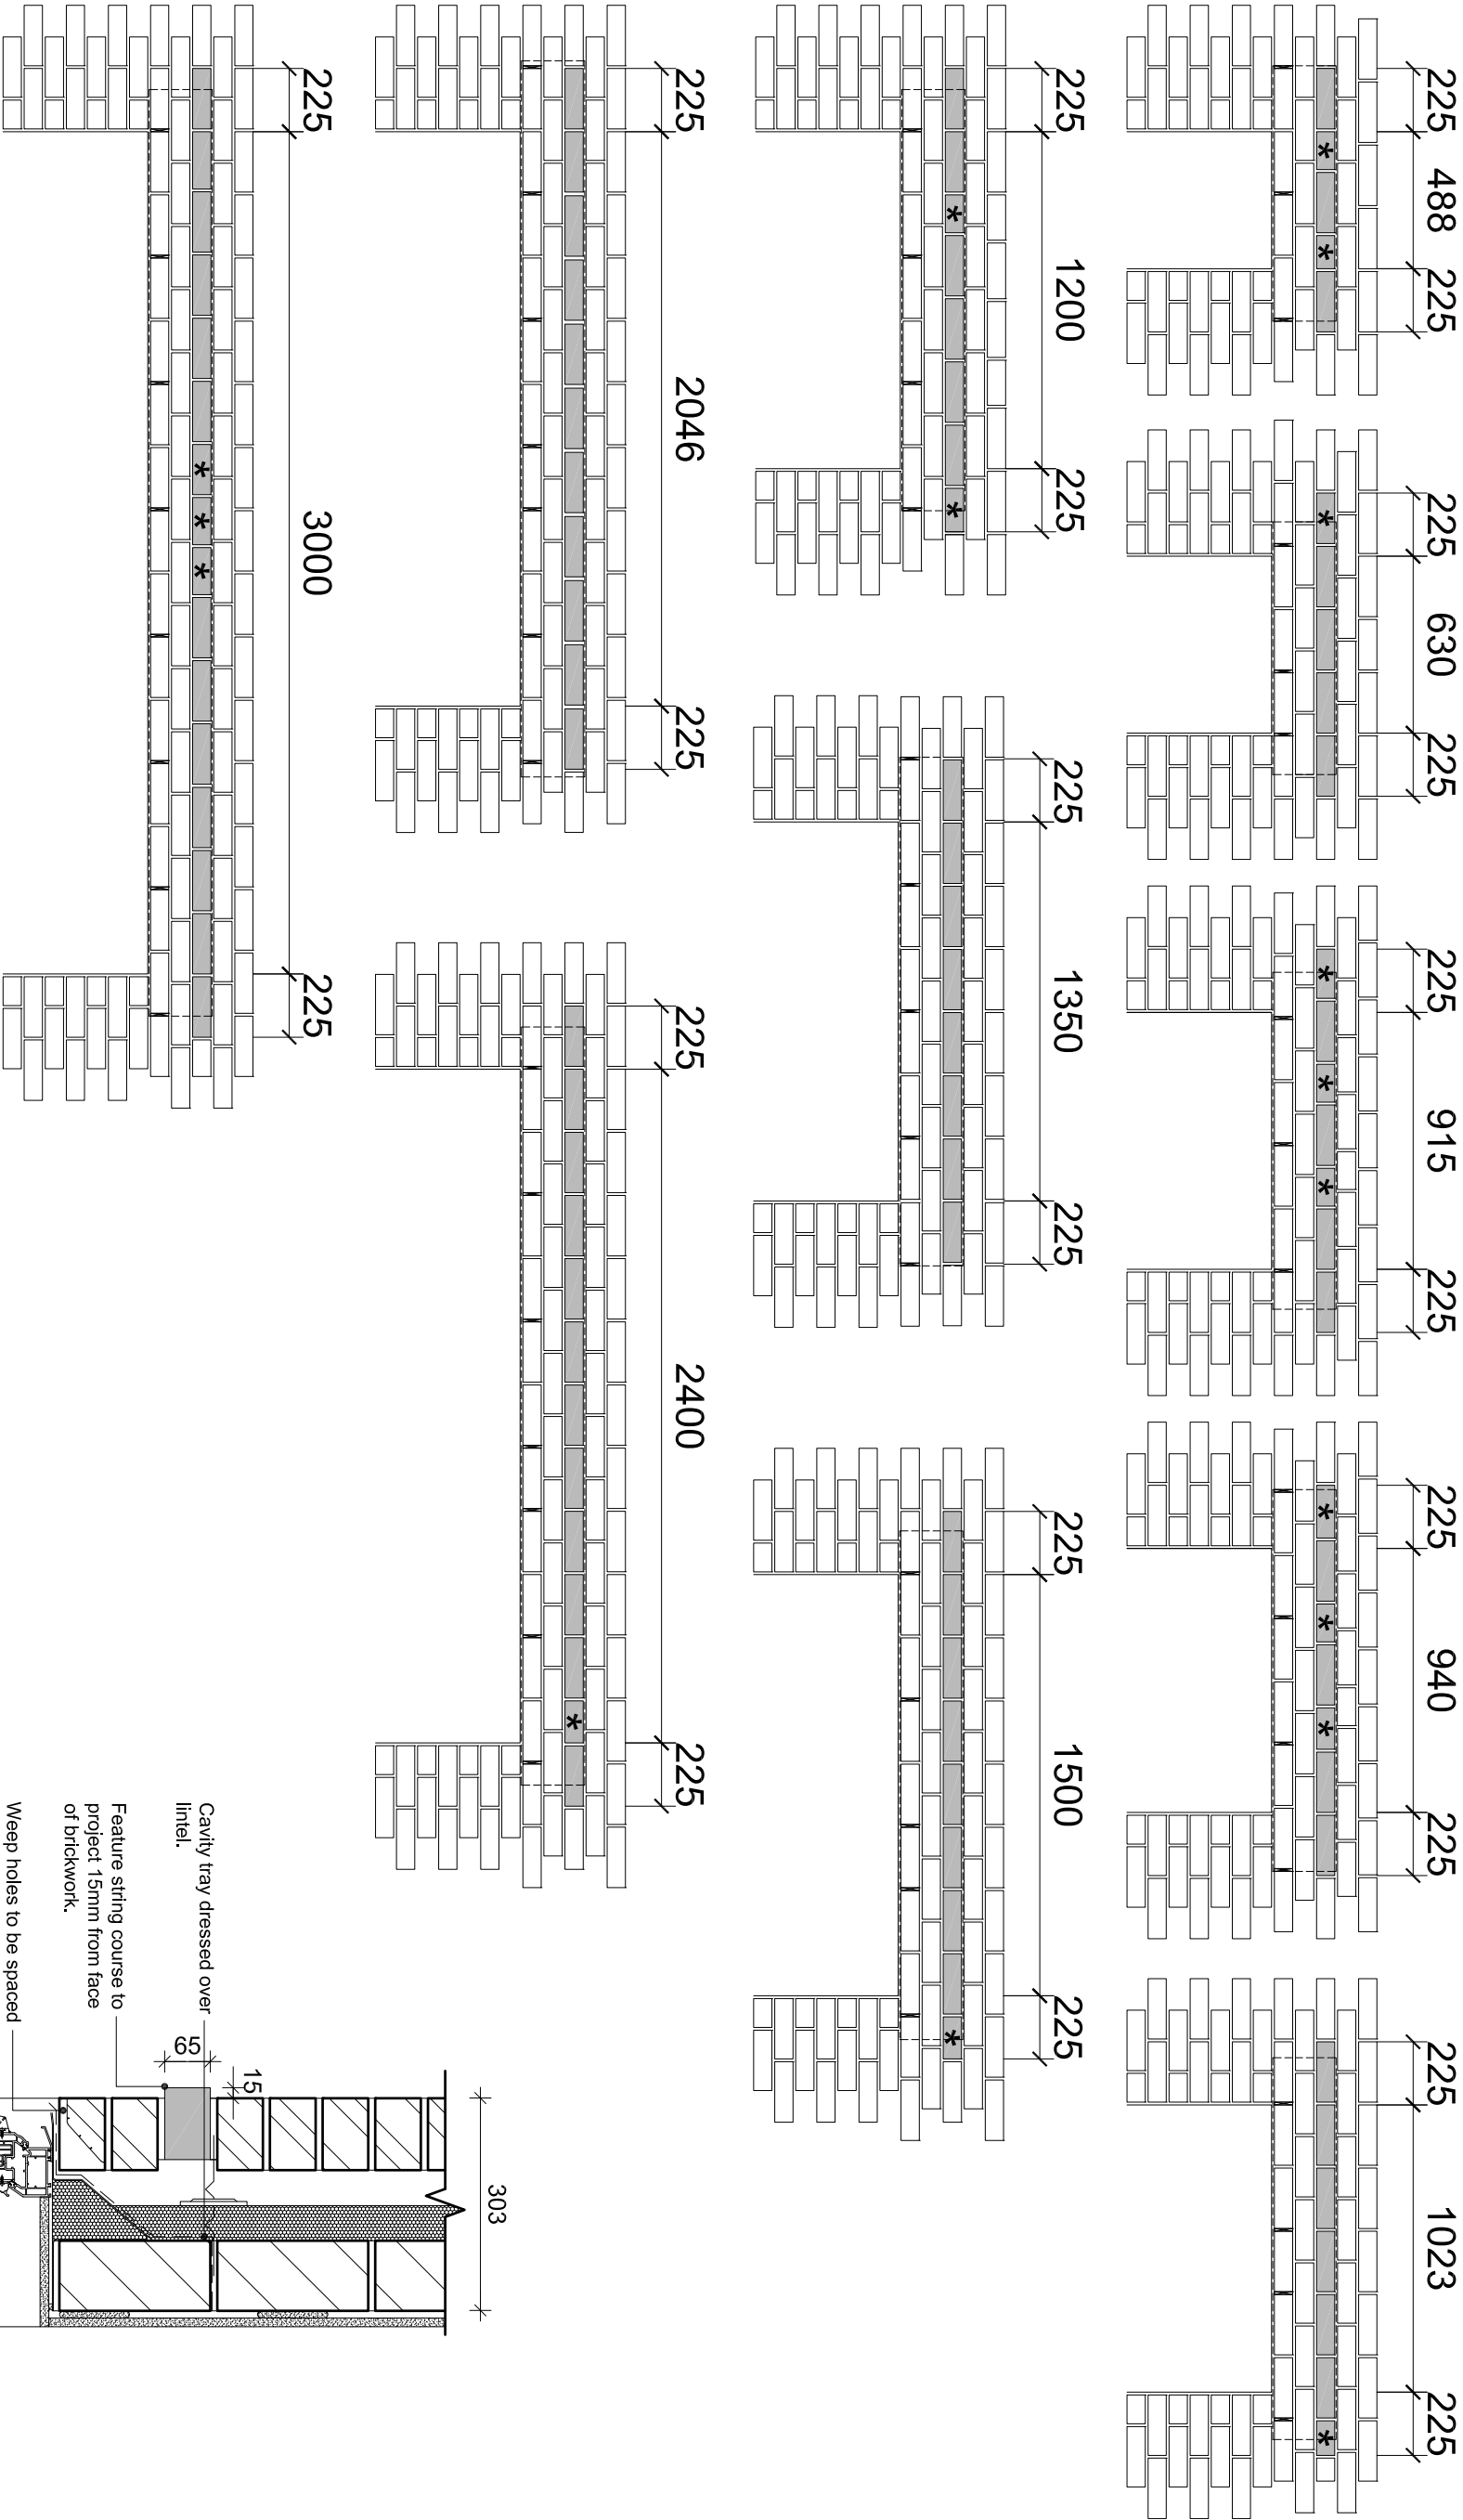

KEY:

Cut Brick = *

Weep Hole = |

Cavity Tray = -----

NOTE :

Feature string course may be the same as main house body brick or a contrasting brick. If a contrasting brick is used, the 15mm projection may be omitted if required.

SECTION THROUGH WINDOW HEAD

SCALE 1:10

EXTERNAL REFERENCE :

Brand: DAVID WILSON HOMES Range: -5 / -7 Title: Brick Stretcher Course Details Detail No: DW-SD07-017 Drawn: GDT Checked: GDT Scale: 1:25 Date: APR 19			Rev:	Description:	Date:	DAVID WILSON HOMES 