



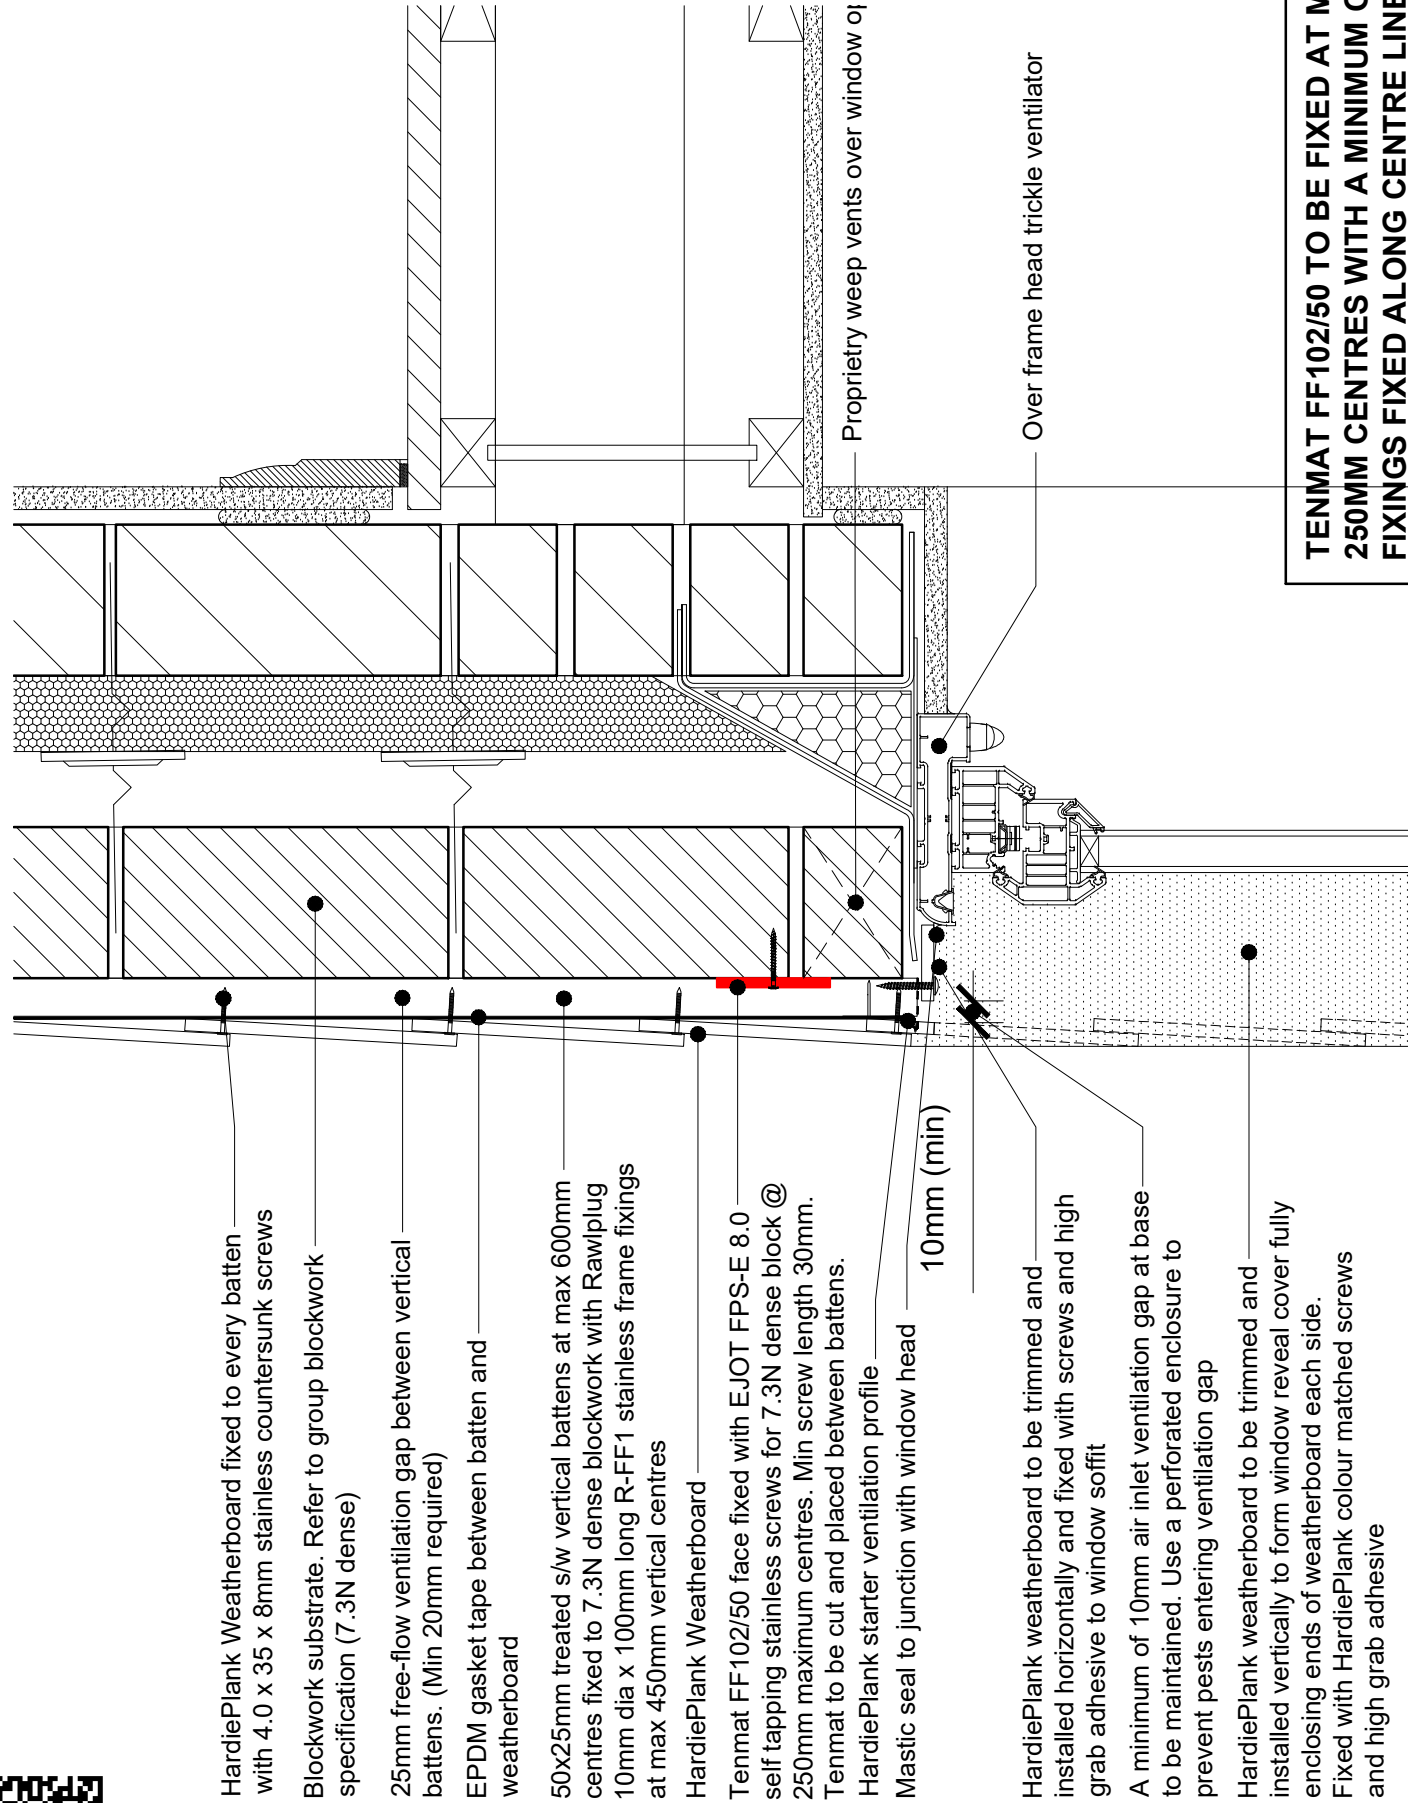

TENMAT FF102/50 TO BE FIXED AT MAXIMUM 250MM CENTRES WITH A MINIMUM OF 3 FIXINGS FIXED ALONG CENTRE LINE OF FIRE BARRIER WITH LABEL SIDE FACING OUTWARDS INTO CAVITY WITH LENGTHS TIGHTLY ABUTTED TOGETHER WITH NO GAPS. ENSURE THERE ARE NO GAPS BETWEEN ENDS OF TENMAT FF102/50 AND ADJACENT TIMBER BATTEN.

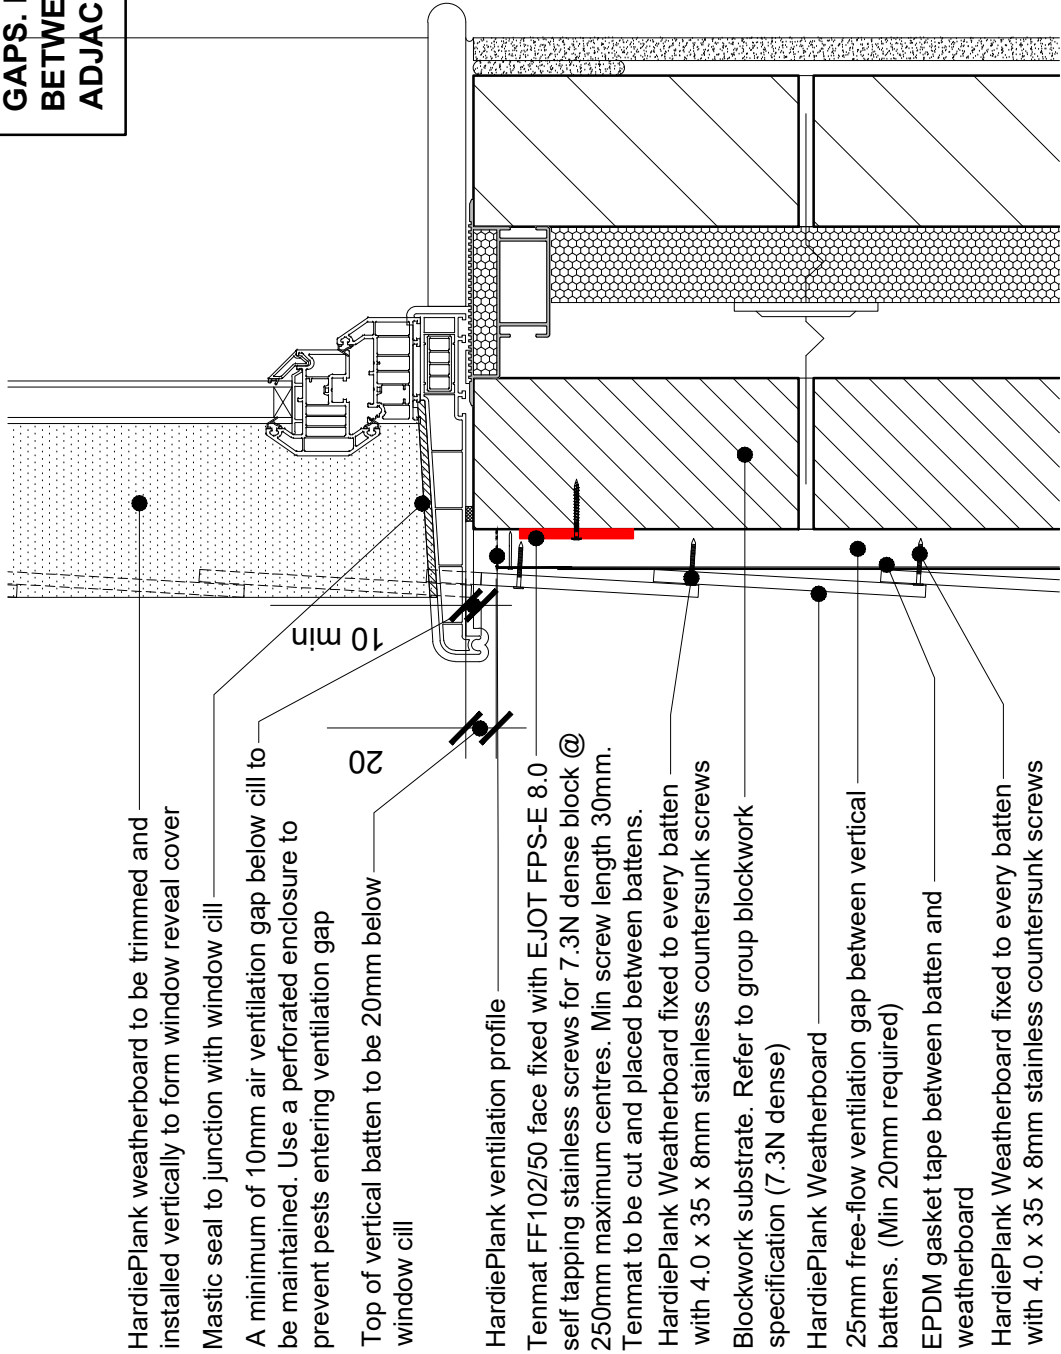

EXTERNAL REFERENCE :

Brand:	BARRATT / DAVID WILSON HOMES		
Range:	-5 / 2010 & -7 / 2016		
Title:	HardiePlank Sections At Window Opening		
Detail No:	DB-SD02-028		
Drawn:	GDT	Checked:	GDT
Scale:	1:5	Date:	April 21

Date:

Description:

Rev:

Rev:



BARRATT
DEVELOPMENTS PLC



DAVID
WILSON
HOMES