


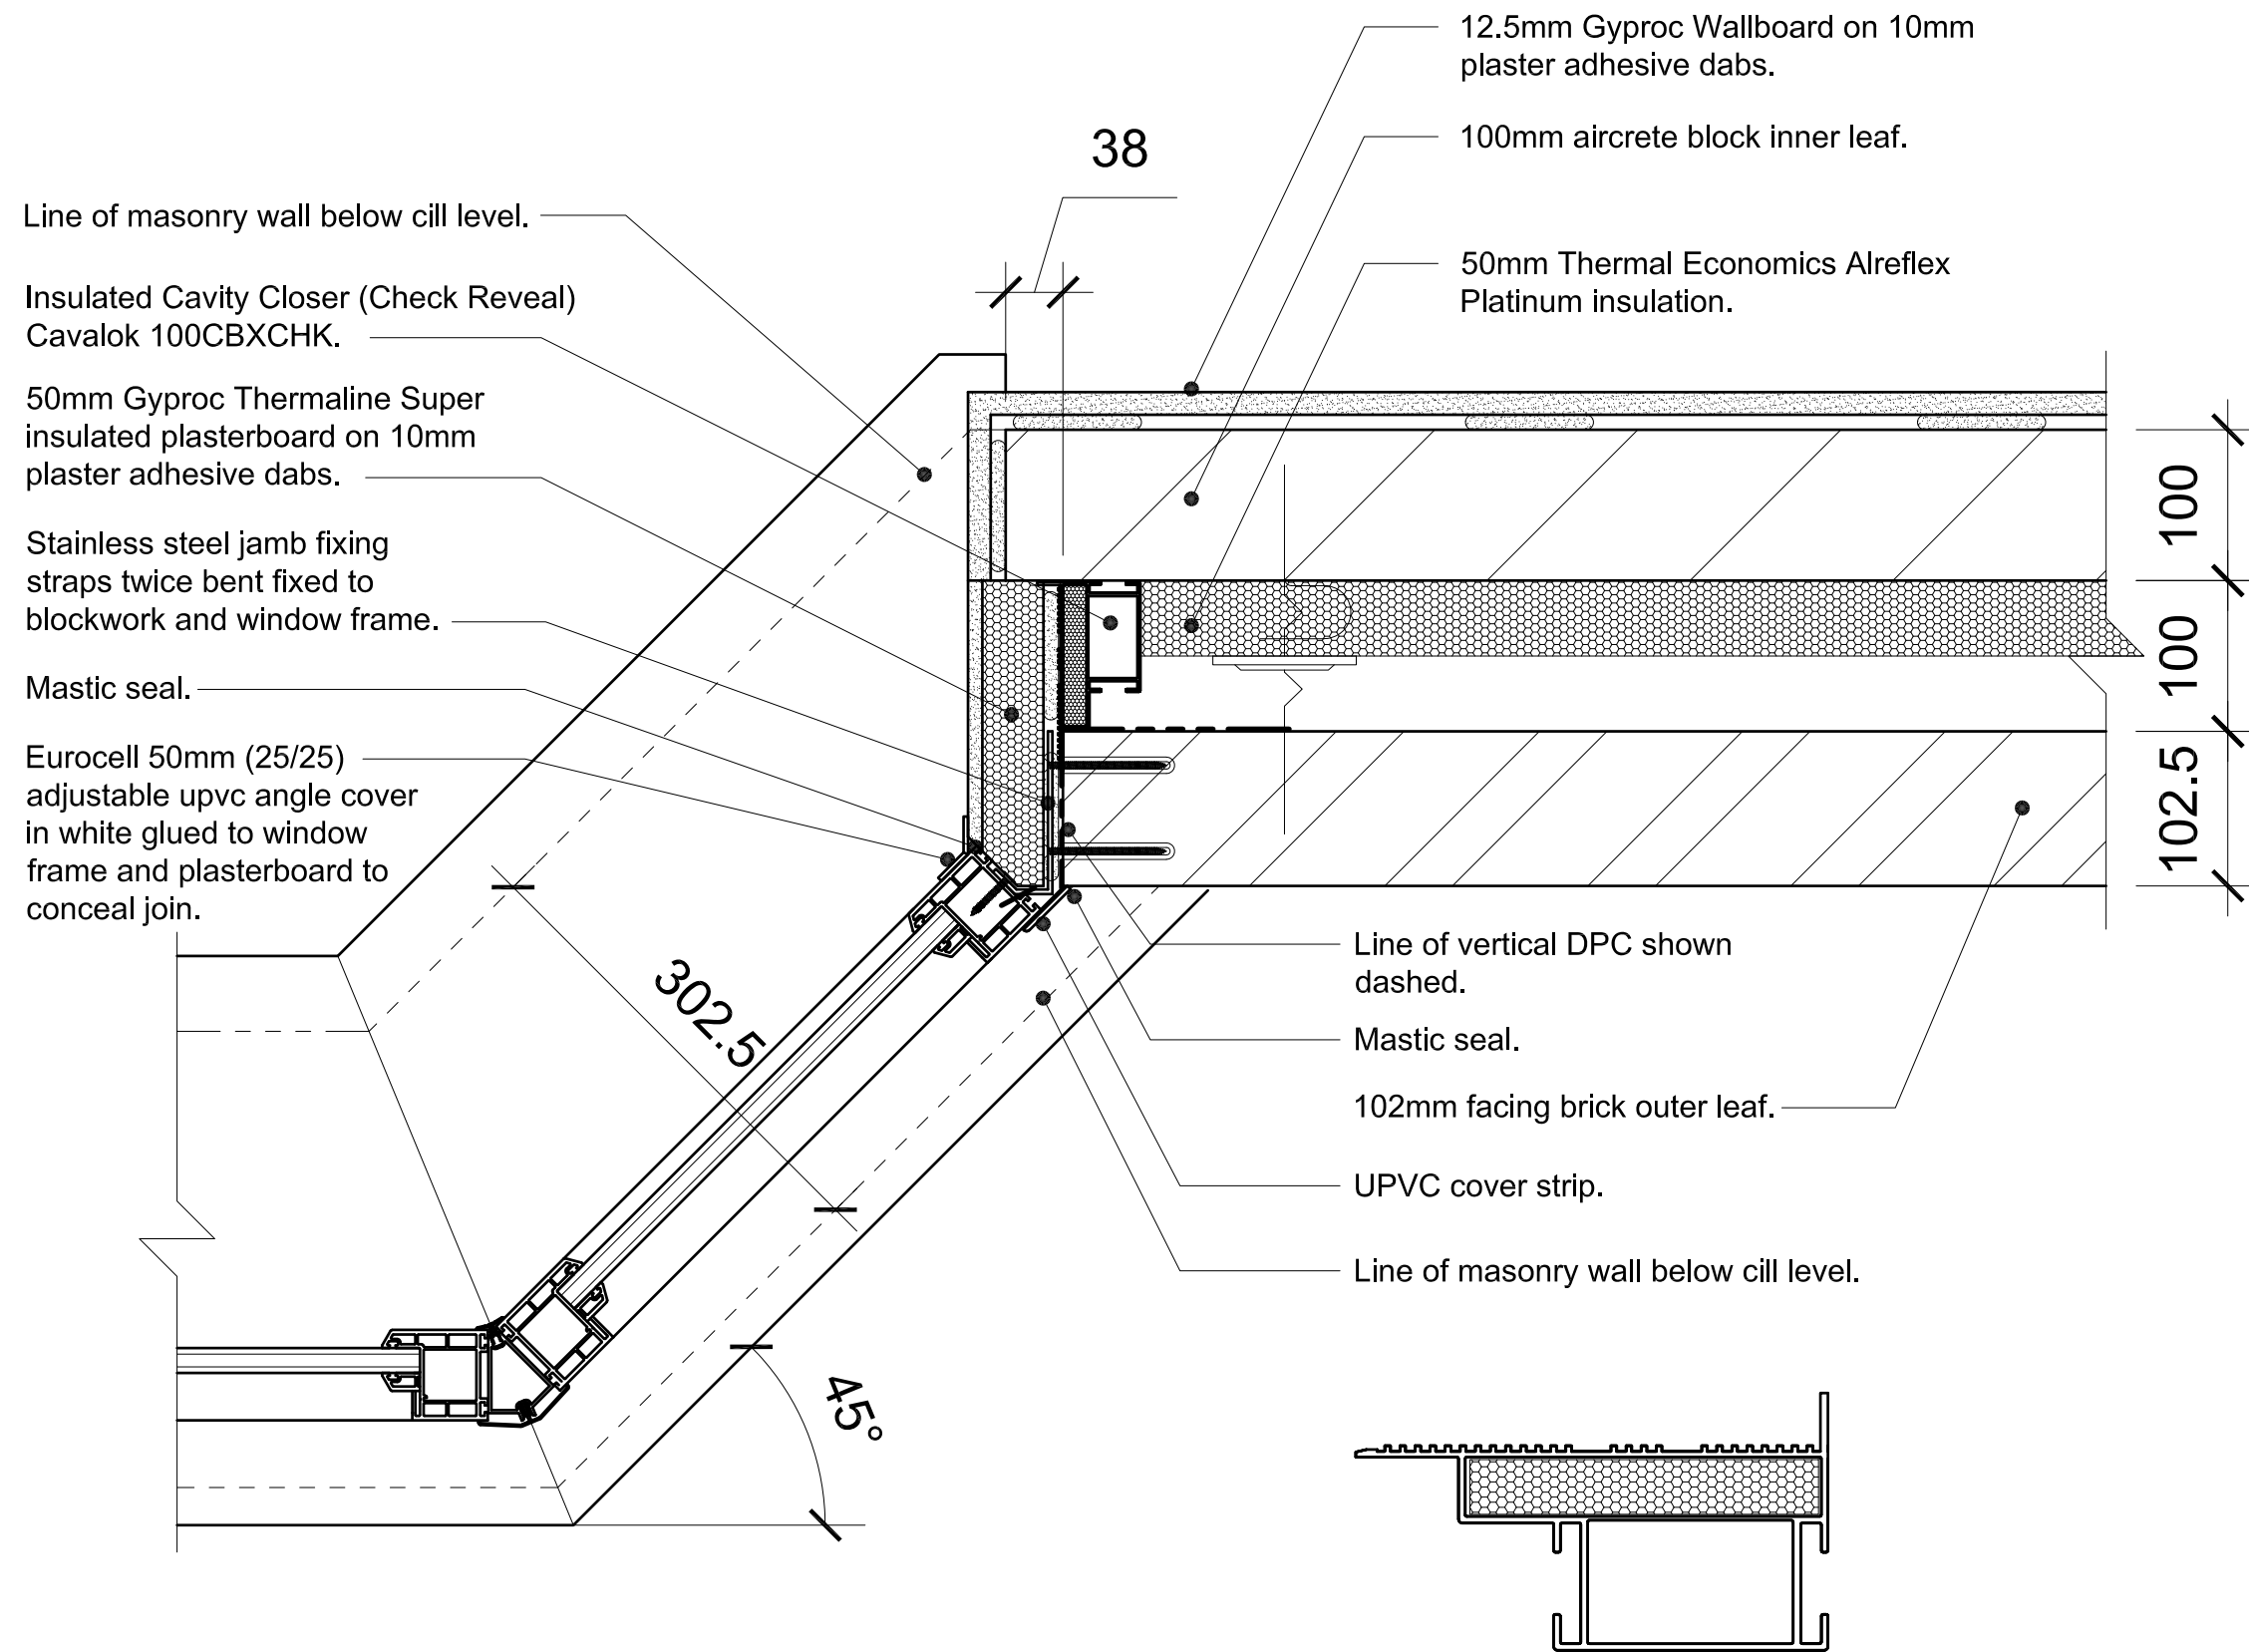

NOTE - Insulated Cavity Closer (Check Reveal) Cavalok 100CBXCHK **MUST** be installed.
Scale 1:2

EXTERNAL REFERENCE : 13/092/RV03-EW01, 13/092/RV03-EW02, 13/092/RV03-EW03.

Brand: **BARRATT / DAVID WILSON HOMES**
Range: **-5 / 2010**
Title: **SPLAY BAY JAMB DETAIL**
Detail No: **DB-SD07-002**
Drawn: **GDT** Checked: **GDT** Scale: **1:5 / 1:2** Date: **June 14**

Rev: **C**
Description: **Adjustable internal angle cover added**

Date: **Dec 19**

