


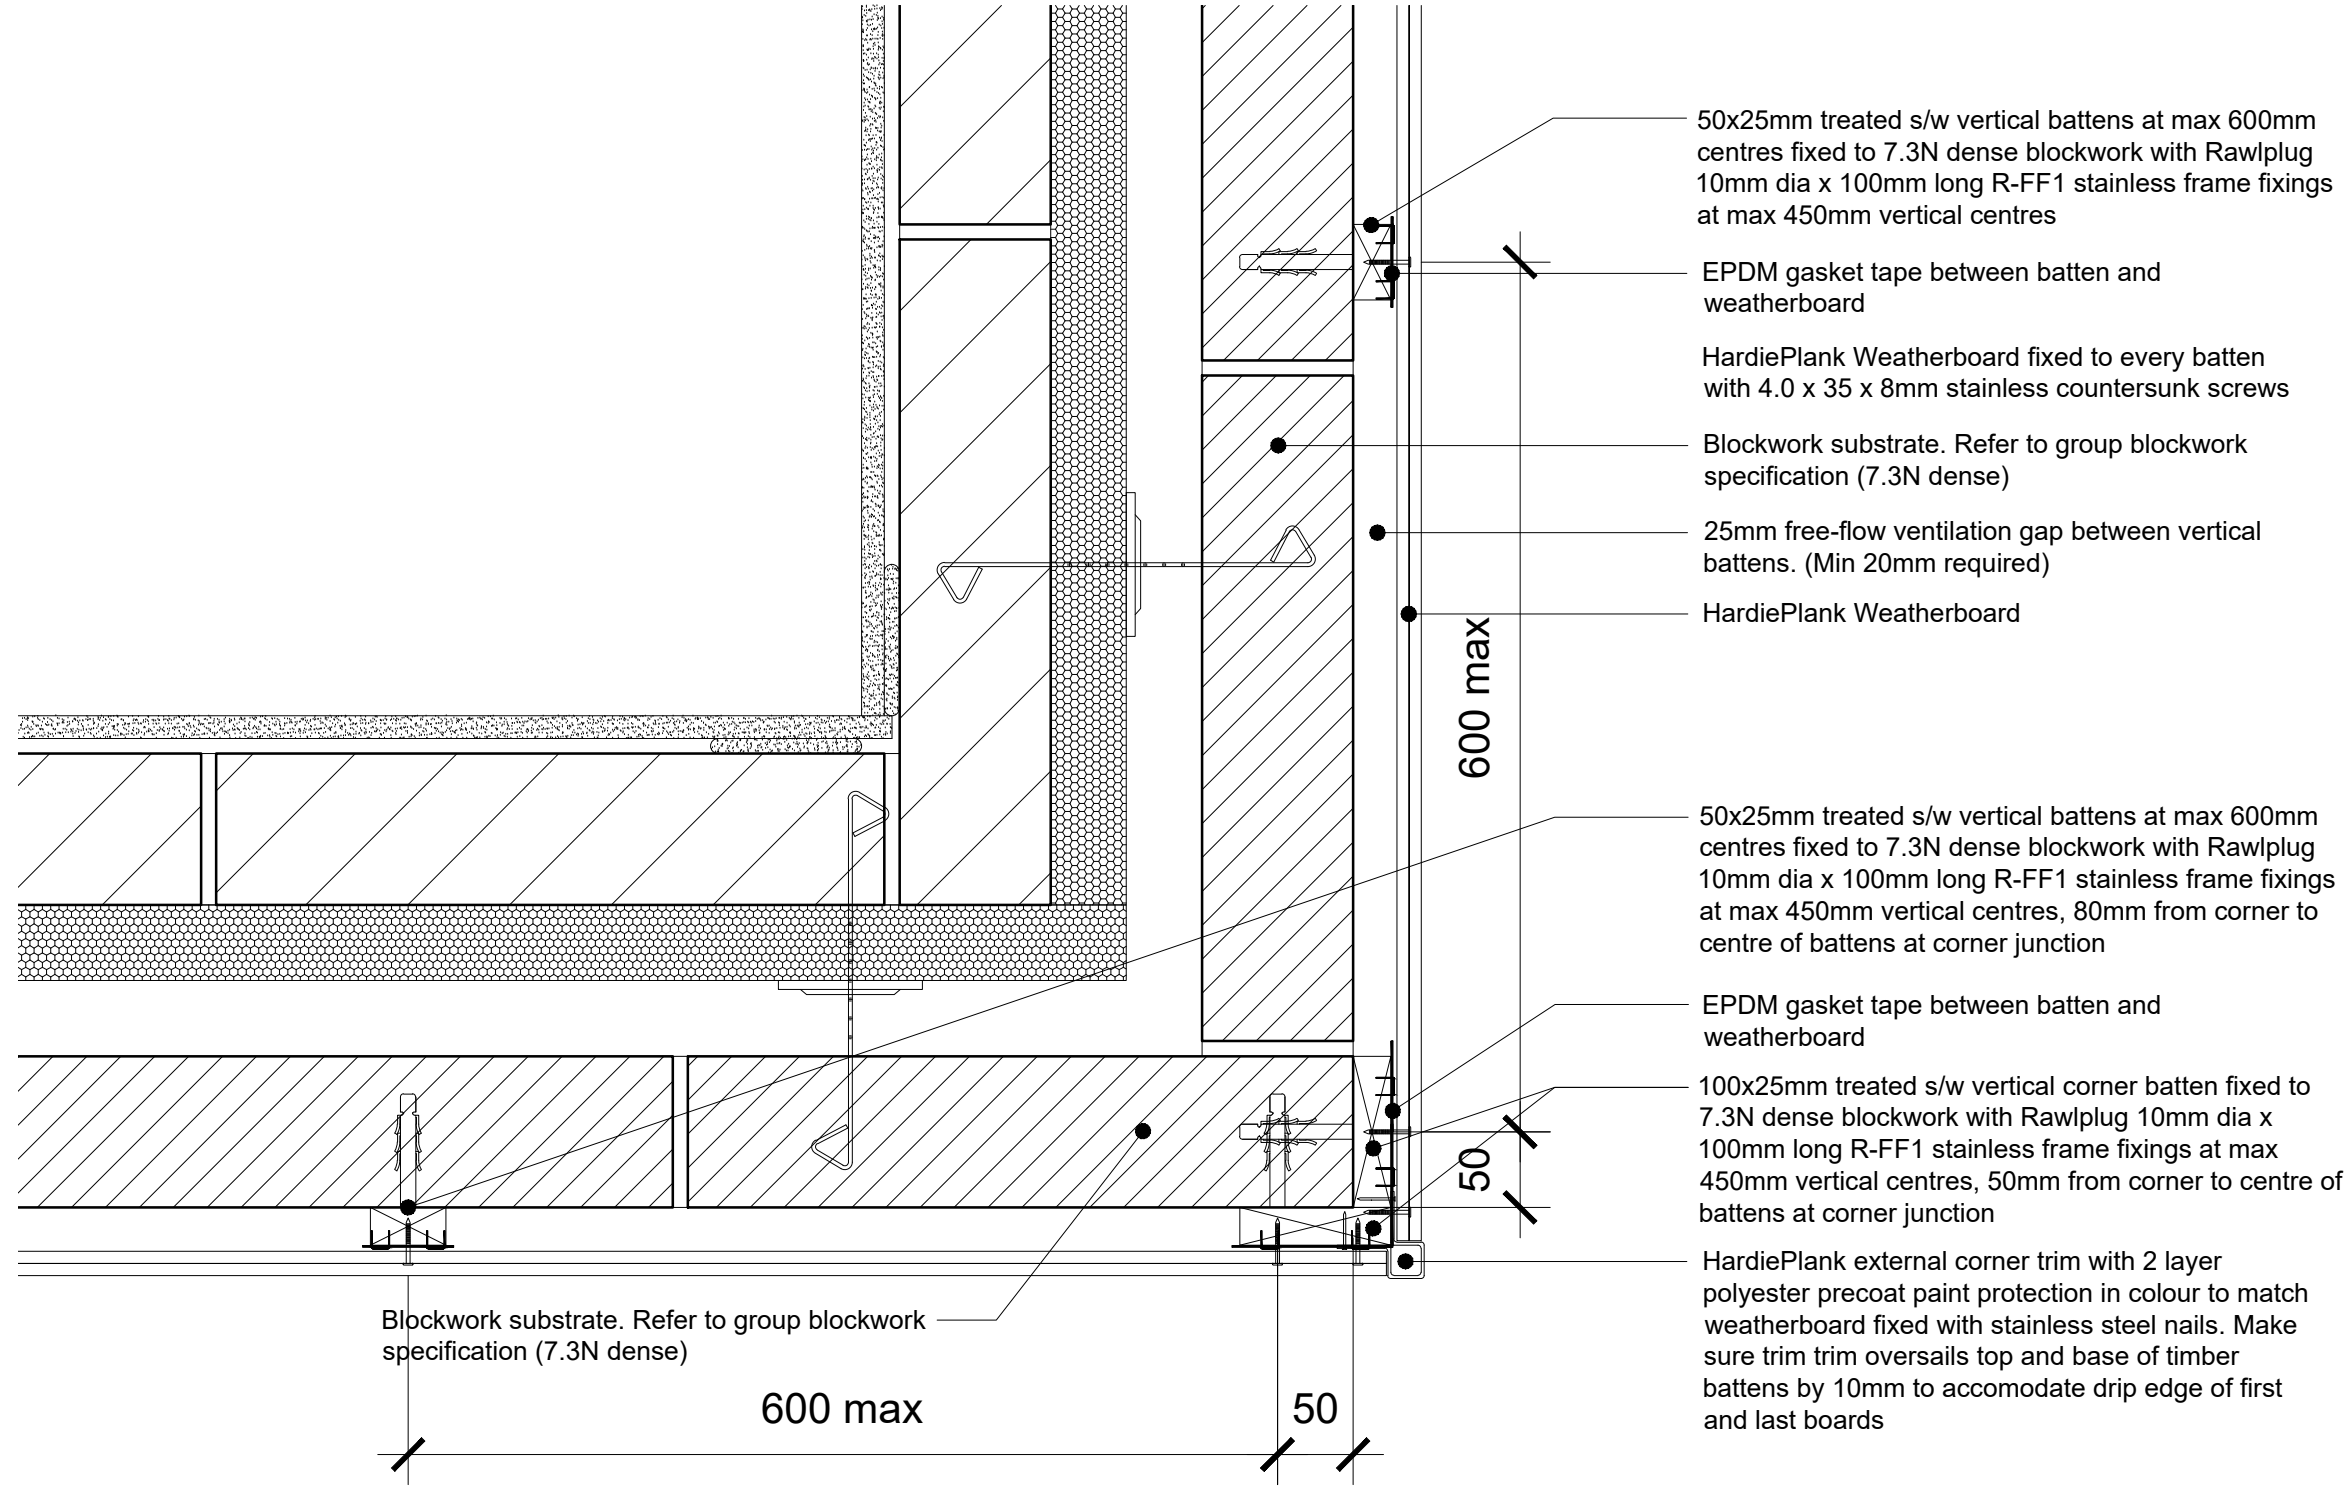

TENMAT FF102/50 TO BE FIXED AT MAXIMUM 250MM CENTRES WITH A MINIMUM OF 3 FIXINGS FIXED ALONG CENTRE LINE OF FIRE BARRIER WITH LABEL SIDE FACING OUTWARDS INTO CAVITY WITH LENGTHS TIGHTLY ABUTTED TOGETHER WITH NO GAPS. ENSURE THERE ARE NO GAPS BETWEEN ENDS OF TENMAT FF102/50 AND ADJACENT TIMBER BATTEN.

EXTERNAL REFERENCE :

DAVID WILSON HOMES BARRATT DEVELOPMENTS PLC			
Brand: BARRATT / DAVID WILSON HOMES	Rev:	Description:	Date:
Range: -5 / 2010 & -7 / 2016			
Title: HardiePlank Plan At External Corner			
Detail No: DB-SD02-30			
Drawn: GDT	Checked: GDT	Scale: 1:5	Date: April 21