



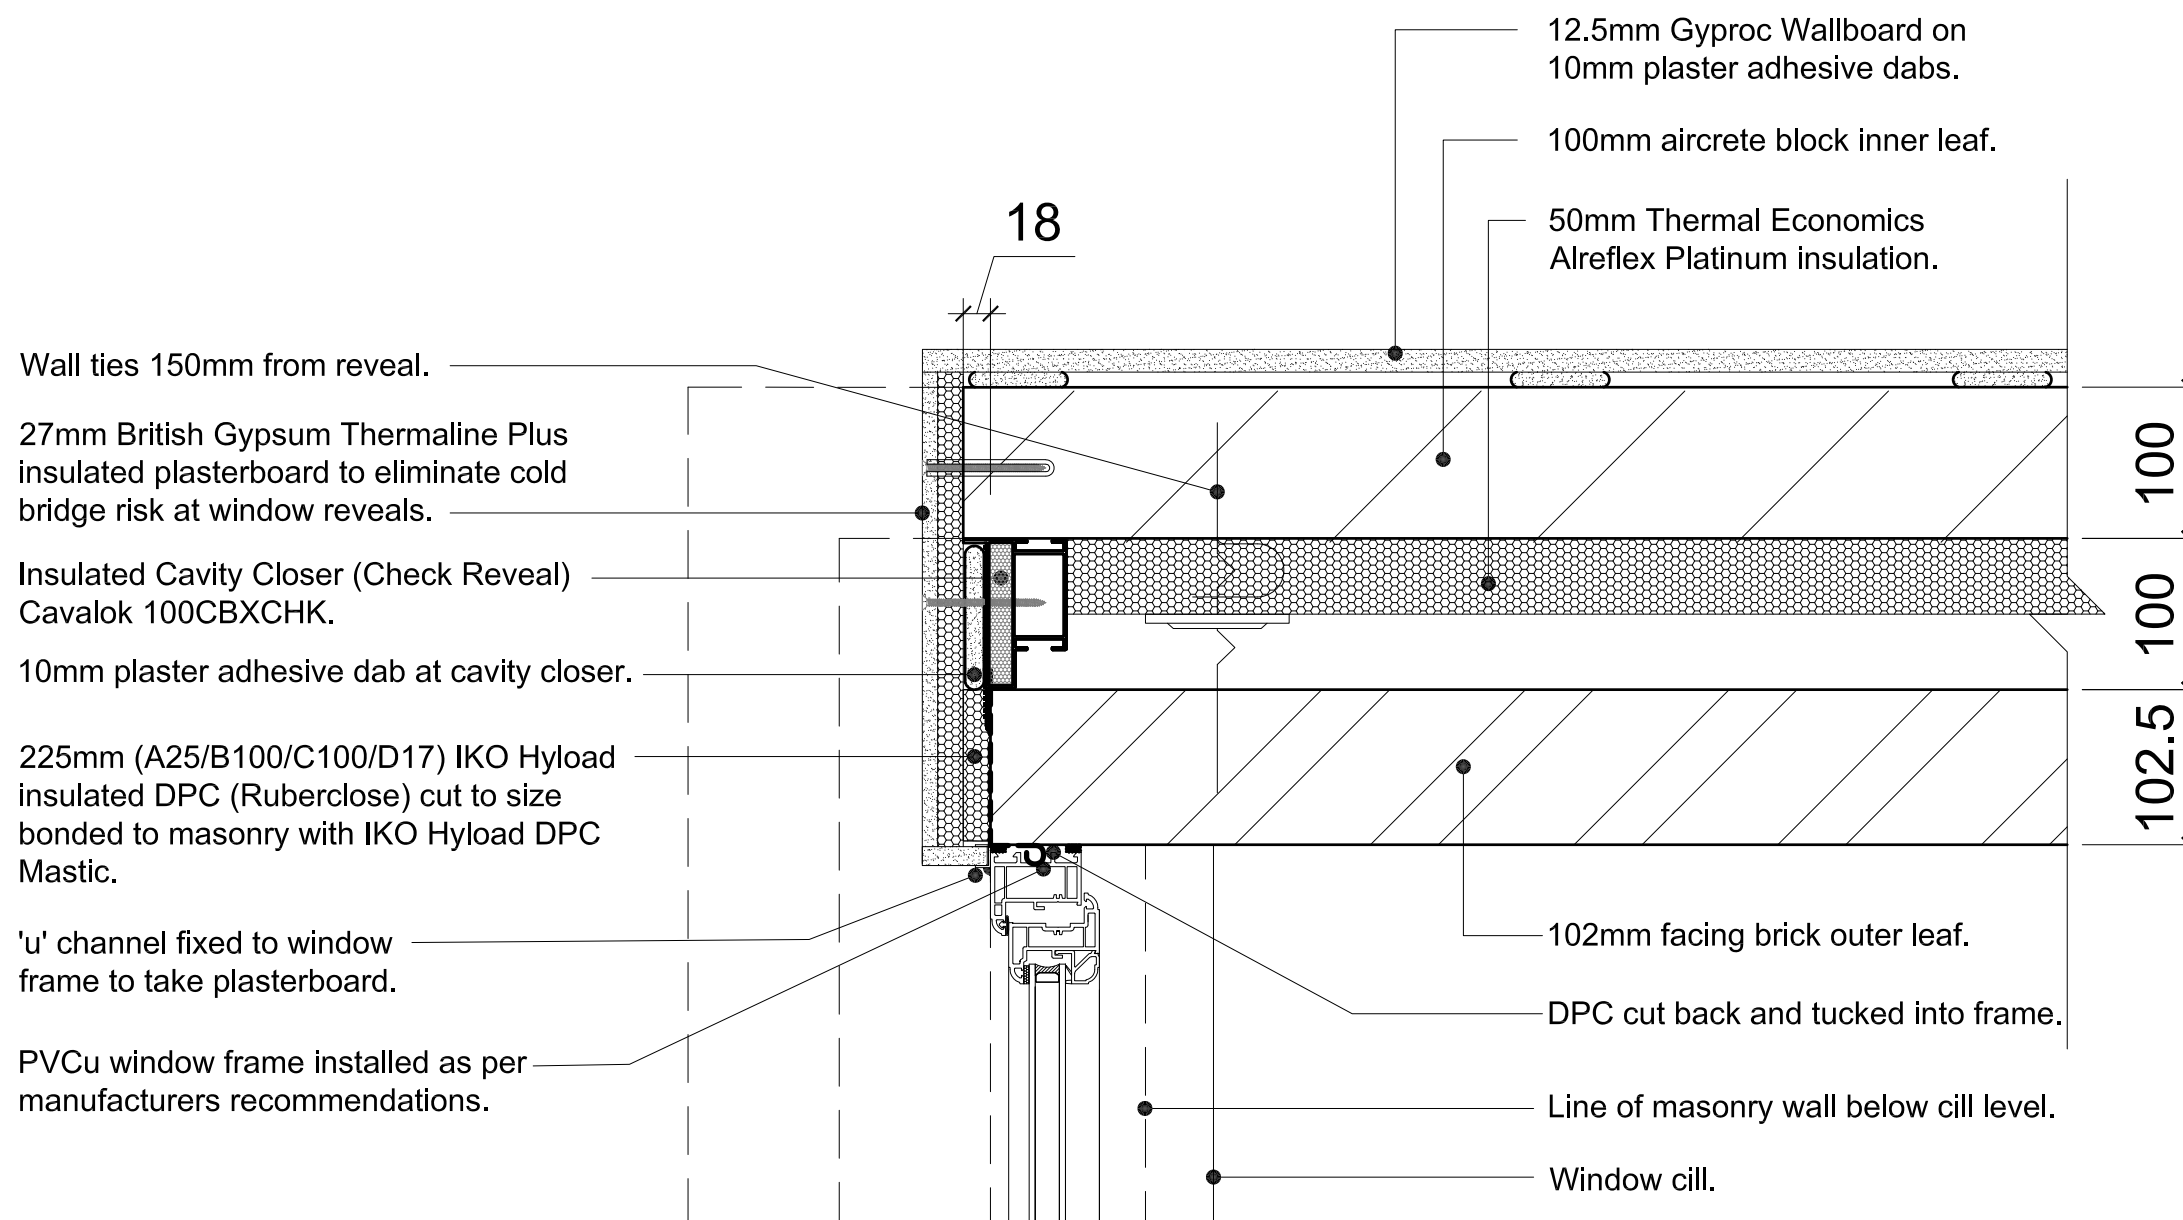

NOTE:

Gyproc Thermaline plasterboard reveal to be fixed by direct bonding with Gyproc Sealant (one row of blobs at 300mm centres for the narrow reveal). When the dabs have set, Gyproc Nailable Plugs will be installed to provide secondary mechanical fixings (two plugs per board, 15mm in from each edge at mid-height). Plugs length will be fixed to give a 25mm nominal penetration into the masonry leaf of the cavity wall - the drill hole will be 5mm longer than the plug as per manufacturer's recommendations.

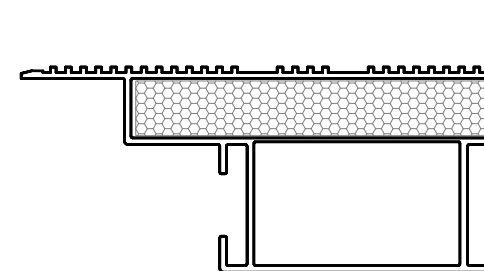

NOTE - Insulated Cavity Closer (Check Reveal) Cavalok 100CBXCHK **MUST** be installed.
Scale 1:2

EXTERNAL REFERENCE : 12/092/RV03-EW01 Rev A, 12/092/RV03-EW02 Rev A, 12/092/RV03-EW03 Rev A.

 DAVID WILSON HOMES  BARRATT DEVELOPMENTS PLC	Date: Feb 20
Description: Gyproc sealant replaced with IKO Hyload DPC Mastic. Timber hardwood cill removed in line with the threshold details.	Rev: F
Brand: BARRATT / DAVID WILSON HOMES Range: 2010 / 2016 & -5 / -7 Title: FULL HEIGHT REAR BAY JAMB DETAIL Detail No: DB-SD07-001 Drawn: GDT Checked: GDT Scale: 1:5 / 1:2 Date: June 14	