


HOUSES 2 & 3
plans


- Notes
- 1. This drawing is the copyright of MH Architects Ltd
 - 2. Do not scale this drawing except for Local Authority planning purposes
 - 3. All dimensions must be checked on site by the contractor prior to commencement of the works.



Client Approval					
X	A - Approved				
X	B - Approved with comments				
X	C - Do not use				
Rev.	Revision Note/Purpose of Issue	Drw By	Date	Chk By	Date

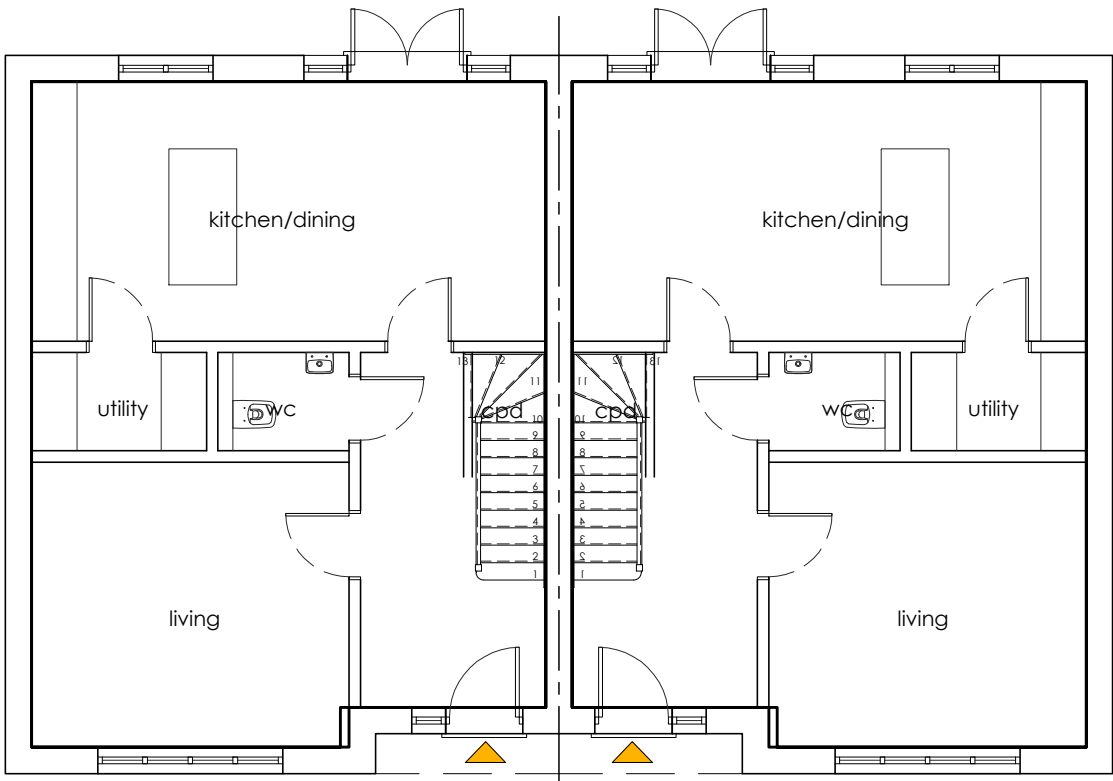

GROUND
plan

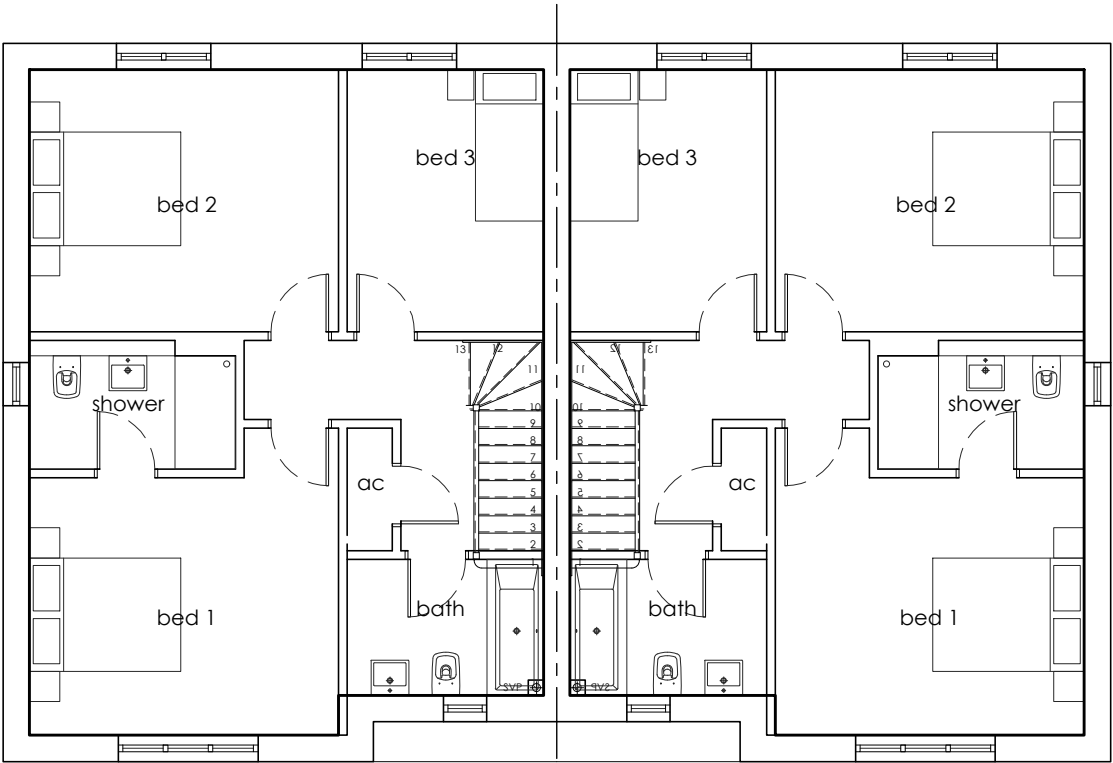

FIRST
plan

The Steddles, Yapton

for Elberry Properties

Drawing title

House 2 & 3 - Plans

Drawn	Date	Checked	Date	Scale at A3					
CP	Dec 19			1:100					
Job No.	Pro.	Org.	Zone	Level	Type	Role	No.	Rev.	
19-185	SDL	MHA	00	XX	DR	A	0006	P03	
Purpose of Issue									
Planning Application									

Ground Floor | Bicentennial Building
Southern Gate | Chichester
West Sussex | PO19 8EZ

t. 01243 774748
e. admin@mharchitects.co.uk
www.mharchitects.co.uk

Limited Company
Registered in England No.1994233

