


HOUSES 6 & 7
elevations



FRONT
elevation

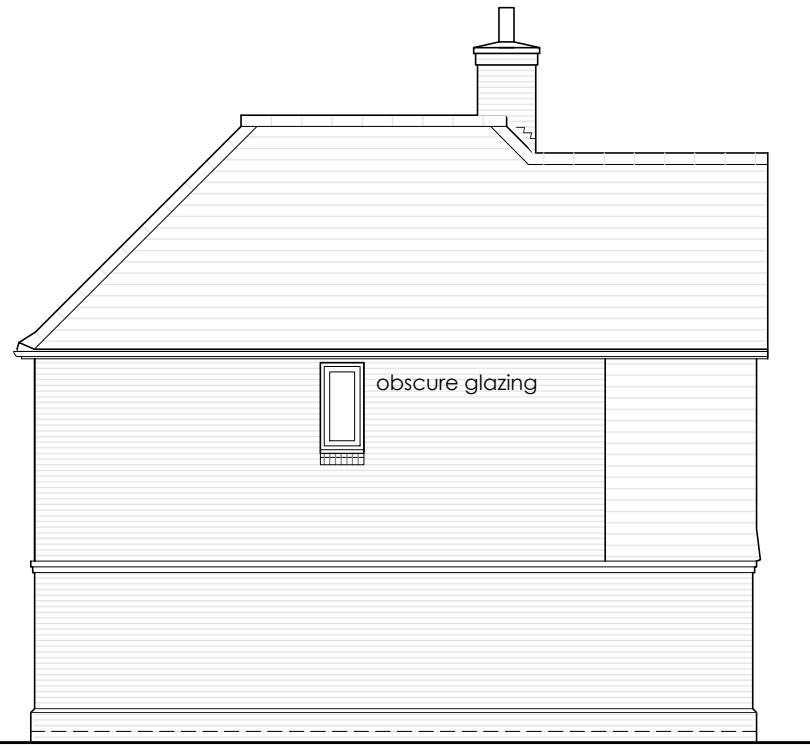

SIDE
elevation



REAR
elevation



SIDE
elevation

Notes

1. This drawing is the copyright of MH Architects Ltd
2. Do not scale this drawing except for Local Authority planning purposes
3. All dimensions must be checked on site by the contractor prior to commencement of the works.

Client Approval					
X	A - Approved				
X	B - Approved with comments				
X	C - Do not use				
Rev.	Revision Note/Purpose of Issue	Drw By	Date	Chk By	Date

- MATERIALS KEY**
- A. facing brick
 - B. contrast brick
 - C. vertical tilehanging
 - D. red clay plain roof tile
 - E. grey artificial riven roof slate
 - F. recon stone (Portland stone finish)
 - G. Brick cill
- windows in white UPVC
- front door in stained timber

The Steddles, Yapton

for Elberry Properties

Drawing title									
House 6 & 7 - Elevations									
Drawn	Date	Checked	Date	Scale at A3					
CP	Dec 19			1:100					
Job No.	Pro.	Org.	Zone	Level	Type	Role	No.	Rev.	
19-185	SDL	MHA	00	XX	DR	A	0012	P03	
Purpose of Issue									
Plannign Application									

Ground Floor | Bicentennial Building
Southern Gate | Chichester
West Sussex | PO19 8EZ

t. 01243 774748
e. admin@mharchitects.co.uk
www.mharchitects.co.uk

Limited Company
Registered in England No.1994233

