


HOUSE 10
plans


Notes

- 1. This drawing is the copyright of MH Architects Ltd
- 2. Do not scale this drawing except for Local Authority planning purposes
- 3. All dimensions must be checked on site by the contractor prior to commencement of the works.

Client Approval					
X	A - Approved				
X	B - Approved with comments				
X	C - Do not use				
Rev.	Revision Note/Purpose of Issue	Drw By	Date	Chk By	Date

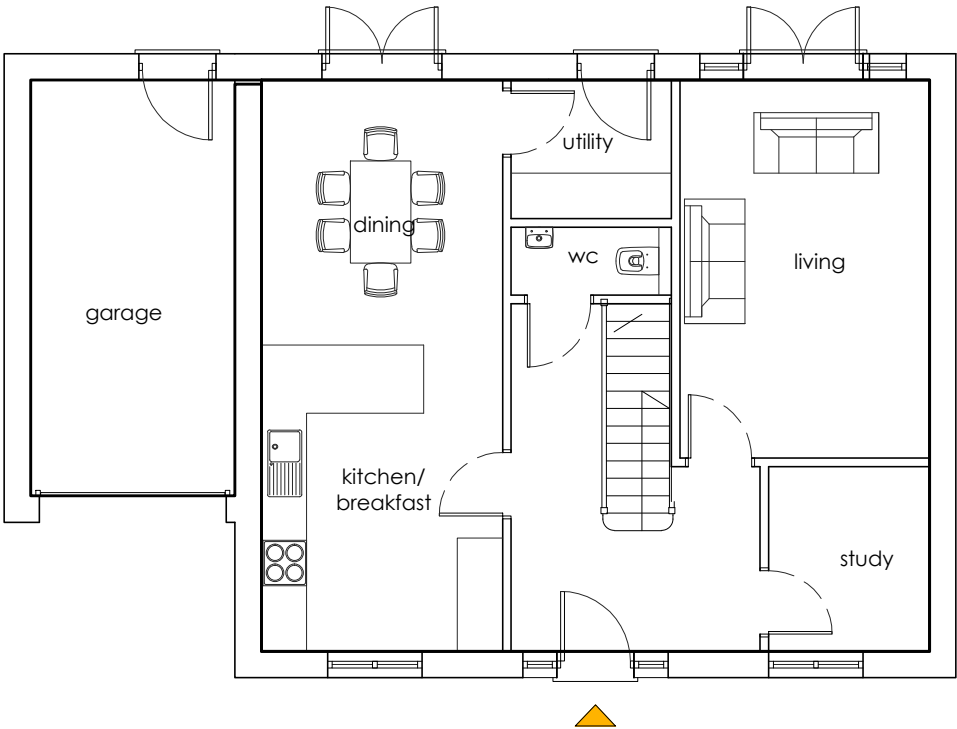

GROUND
plan

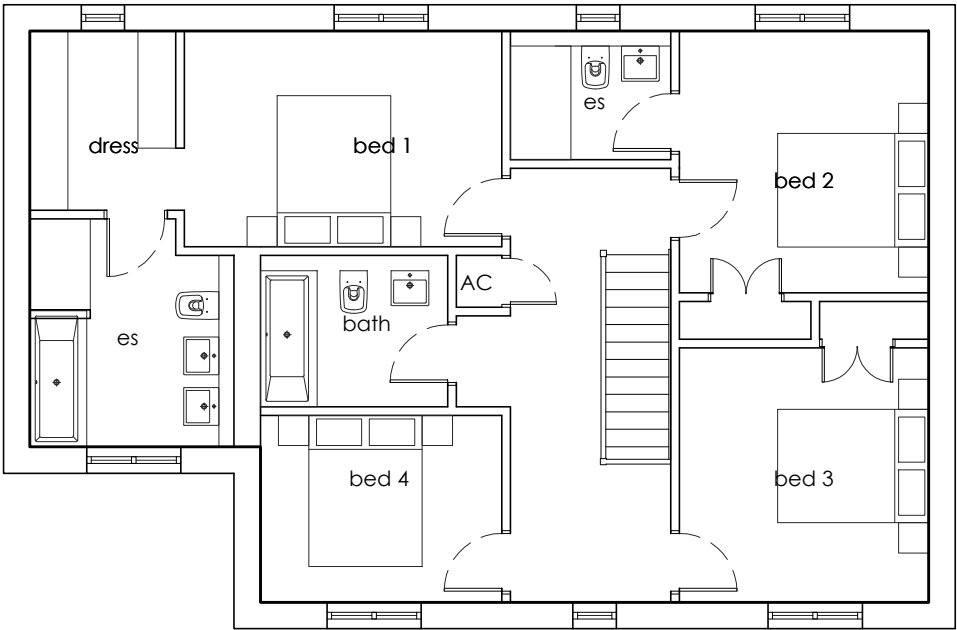

FIRST
plan

The Steddles, Yapton

for Elberry Properties

Drawing title								
House 10 - Plans								
Drawn	Date	Checked		Date	Scale at A3			
CP	Dec 19				1:100			
Job No.	Pro.	Org.	Zone	Level	Type	Role	No.	Rev.
19-185	SDL	MHA	00	XX	DR	A	0017	P03
Purpose of Issue								
Planning Application								

Ground Floor | Bicentennial Building
Southern Gate | Chichester
West Sussex | PO19 8EZ

t. 01243 774748
e. admin@mharchitects.co.uk
www.mharchitects.co.uk

Limited Company
Registered in England No.1994233

