

HOUSE 11

plans

Notes

1. This drawing is the copyright of MH Architects Ltd


2. Do not scale this drawing except for Local Authority planning purposes

3. All dimensions must be checked on site by the contractor prior to commencement of the works.




Client Approval

X	A - Approved				
X	B - Approved with comments				
X	C - Do not use				
Rev.	Revision Note/Purpose of Issue	Drw By	Date	Chk By	Date

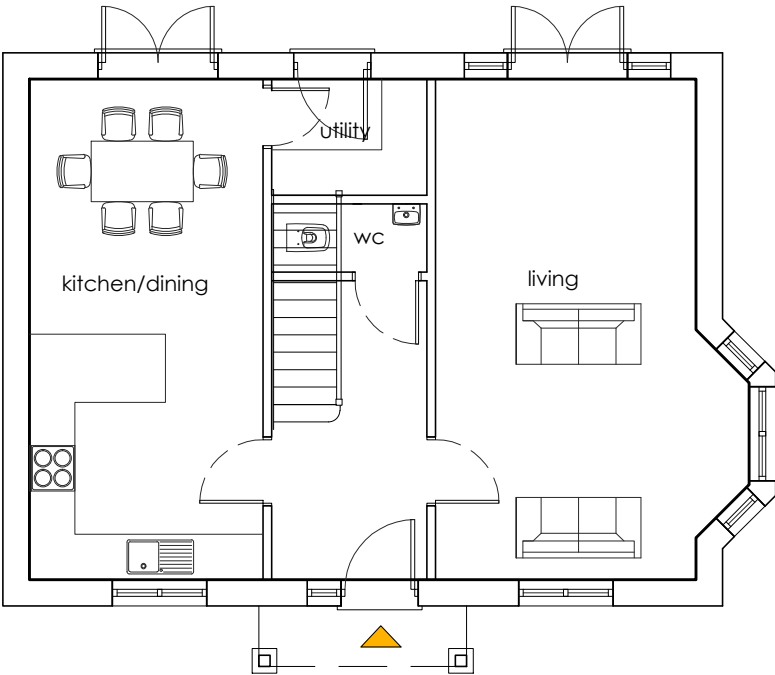

GROUND

plan

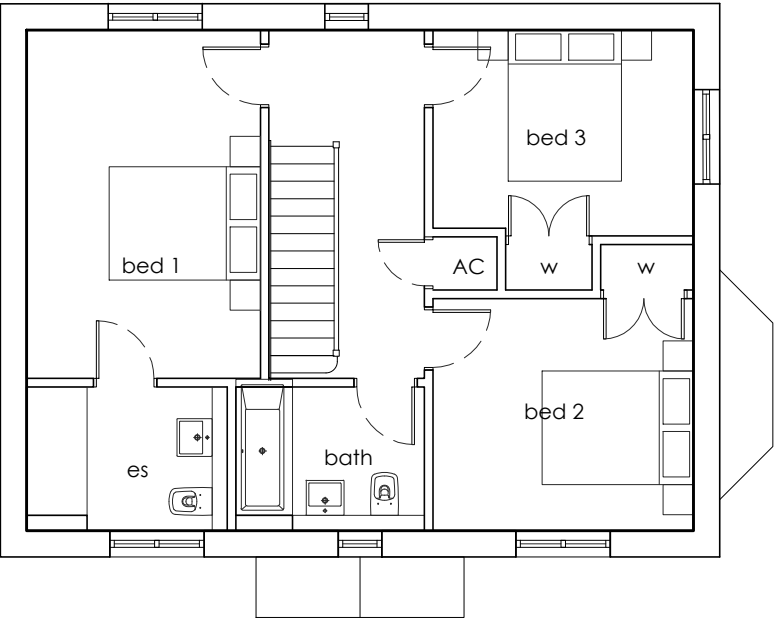

FIRST

plan

The Steddles, Yapton

for Elberry Properties

Drawing title

House 11 - Plans

Drawn	Date	Checked	Date	Scale at A3				
CP	Dec 19			1:100				
Job No.	Pro.	Org.	Zone	Level	Type	Role	No.	Rev.
19-185	SDL	MHA	00	XX	DR	A	0019	P03
Purpose of Issue								
Planning Application								

Ground Floor | Bicentennial Building

Southern Gate | Chichester

West Sussex | PO19 8EZ

t. 01243 774748

e. admin@mharchitects.co.uk

www.mharchitects.co.uk

Limited Company

Registered in England No.1994233

