

HOUSES 2 & 3
plans
(house 3 shown, house 2 handed)


Notes

1. This drawing is the copyright of MH Architects Ltd


2. Do not scale this drawing except for Local Authority planning purposes

3. All dimensions must be checked on site by the contractor prior to commencement of the works.

Client Approval					
X	A - Approved				
X	B - Approved with comments				
X	C - Do not use				
Rev.	Revision Note/Purpose of Issue	Drw By	Date	Chk By	Date

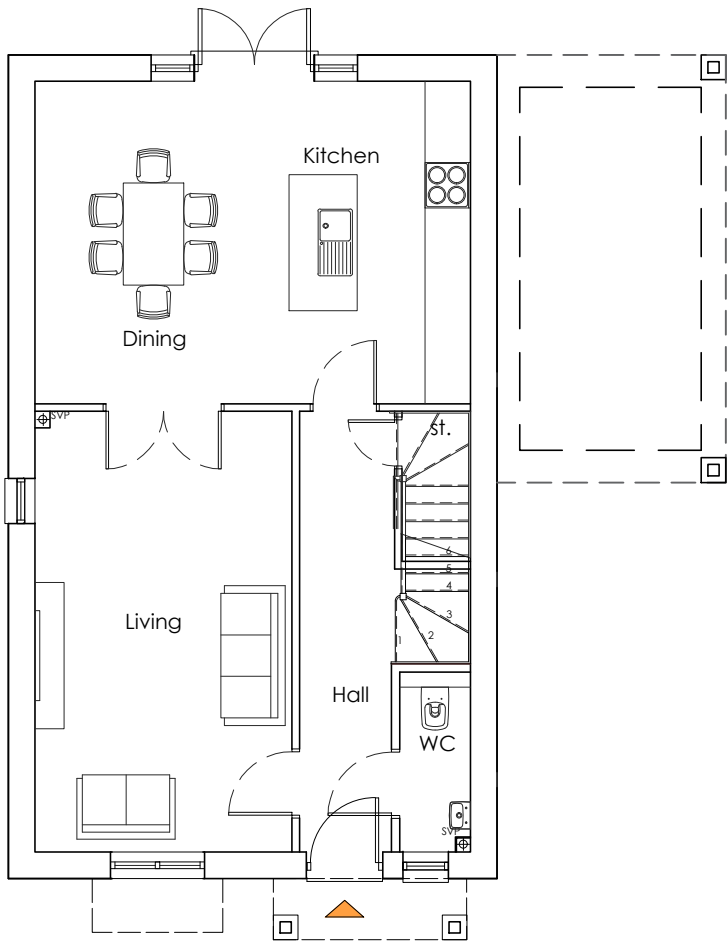

GROUND
plan

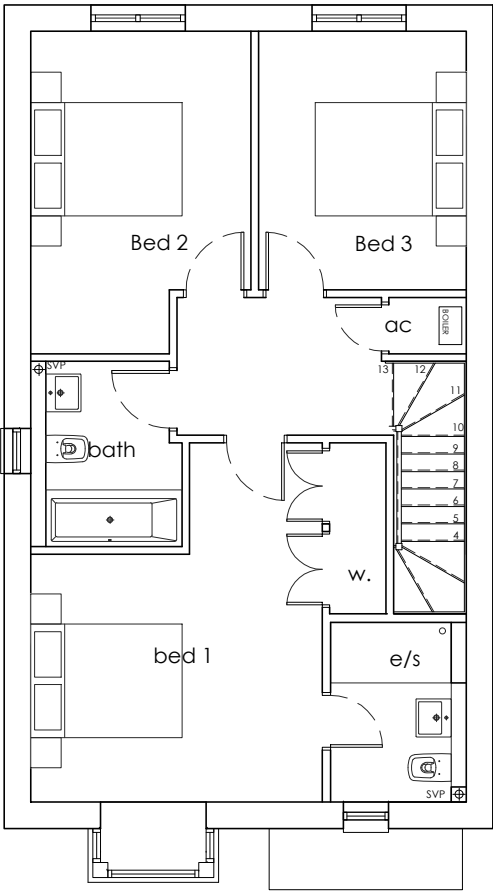

FIRST
plan

The Steddles, Yapton

for Elberry Properties

Drawing title								
House 2 & 3 - Plans								
Drawn	Date	Checked		Date	Scale at A3			
CP	Dec 19				1:100			
Job No.	Pro.	Org.	Zone	Level	Type	Role	No.	Rev.
19-185	SDL	MHA	00	XX	DR	A	0006	P04
Purpose of Issue								
Planning Application								

Ground Floor | Bicentennial Building
Southern Gate | Chichester
West Sussex | PO19 8EZ

t. 01243 774748
e. admin@mharchitects.co.uk
www.mharchitects.co.uk

Limited Company
Registered in England No.1994233

