


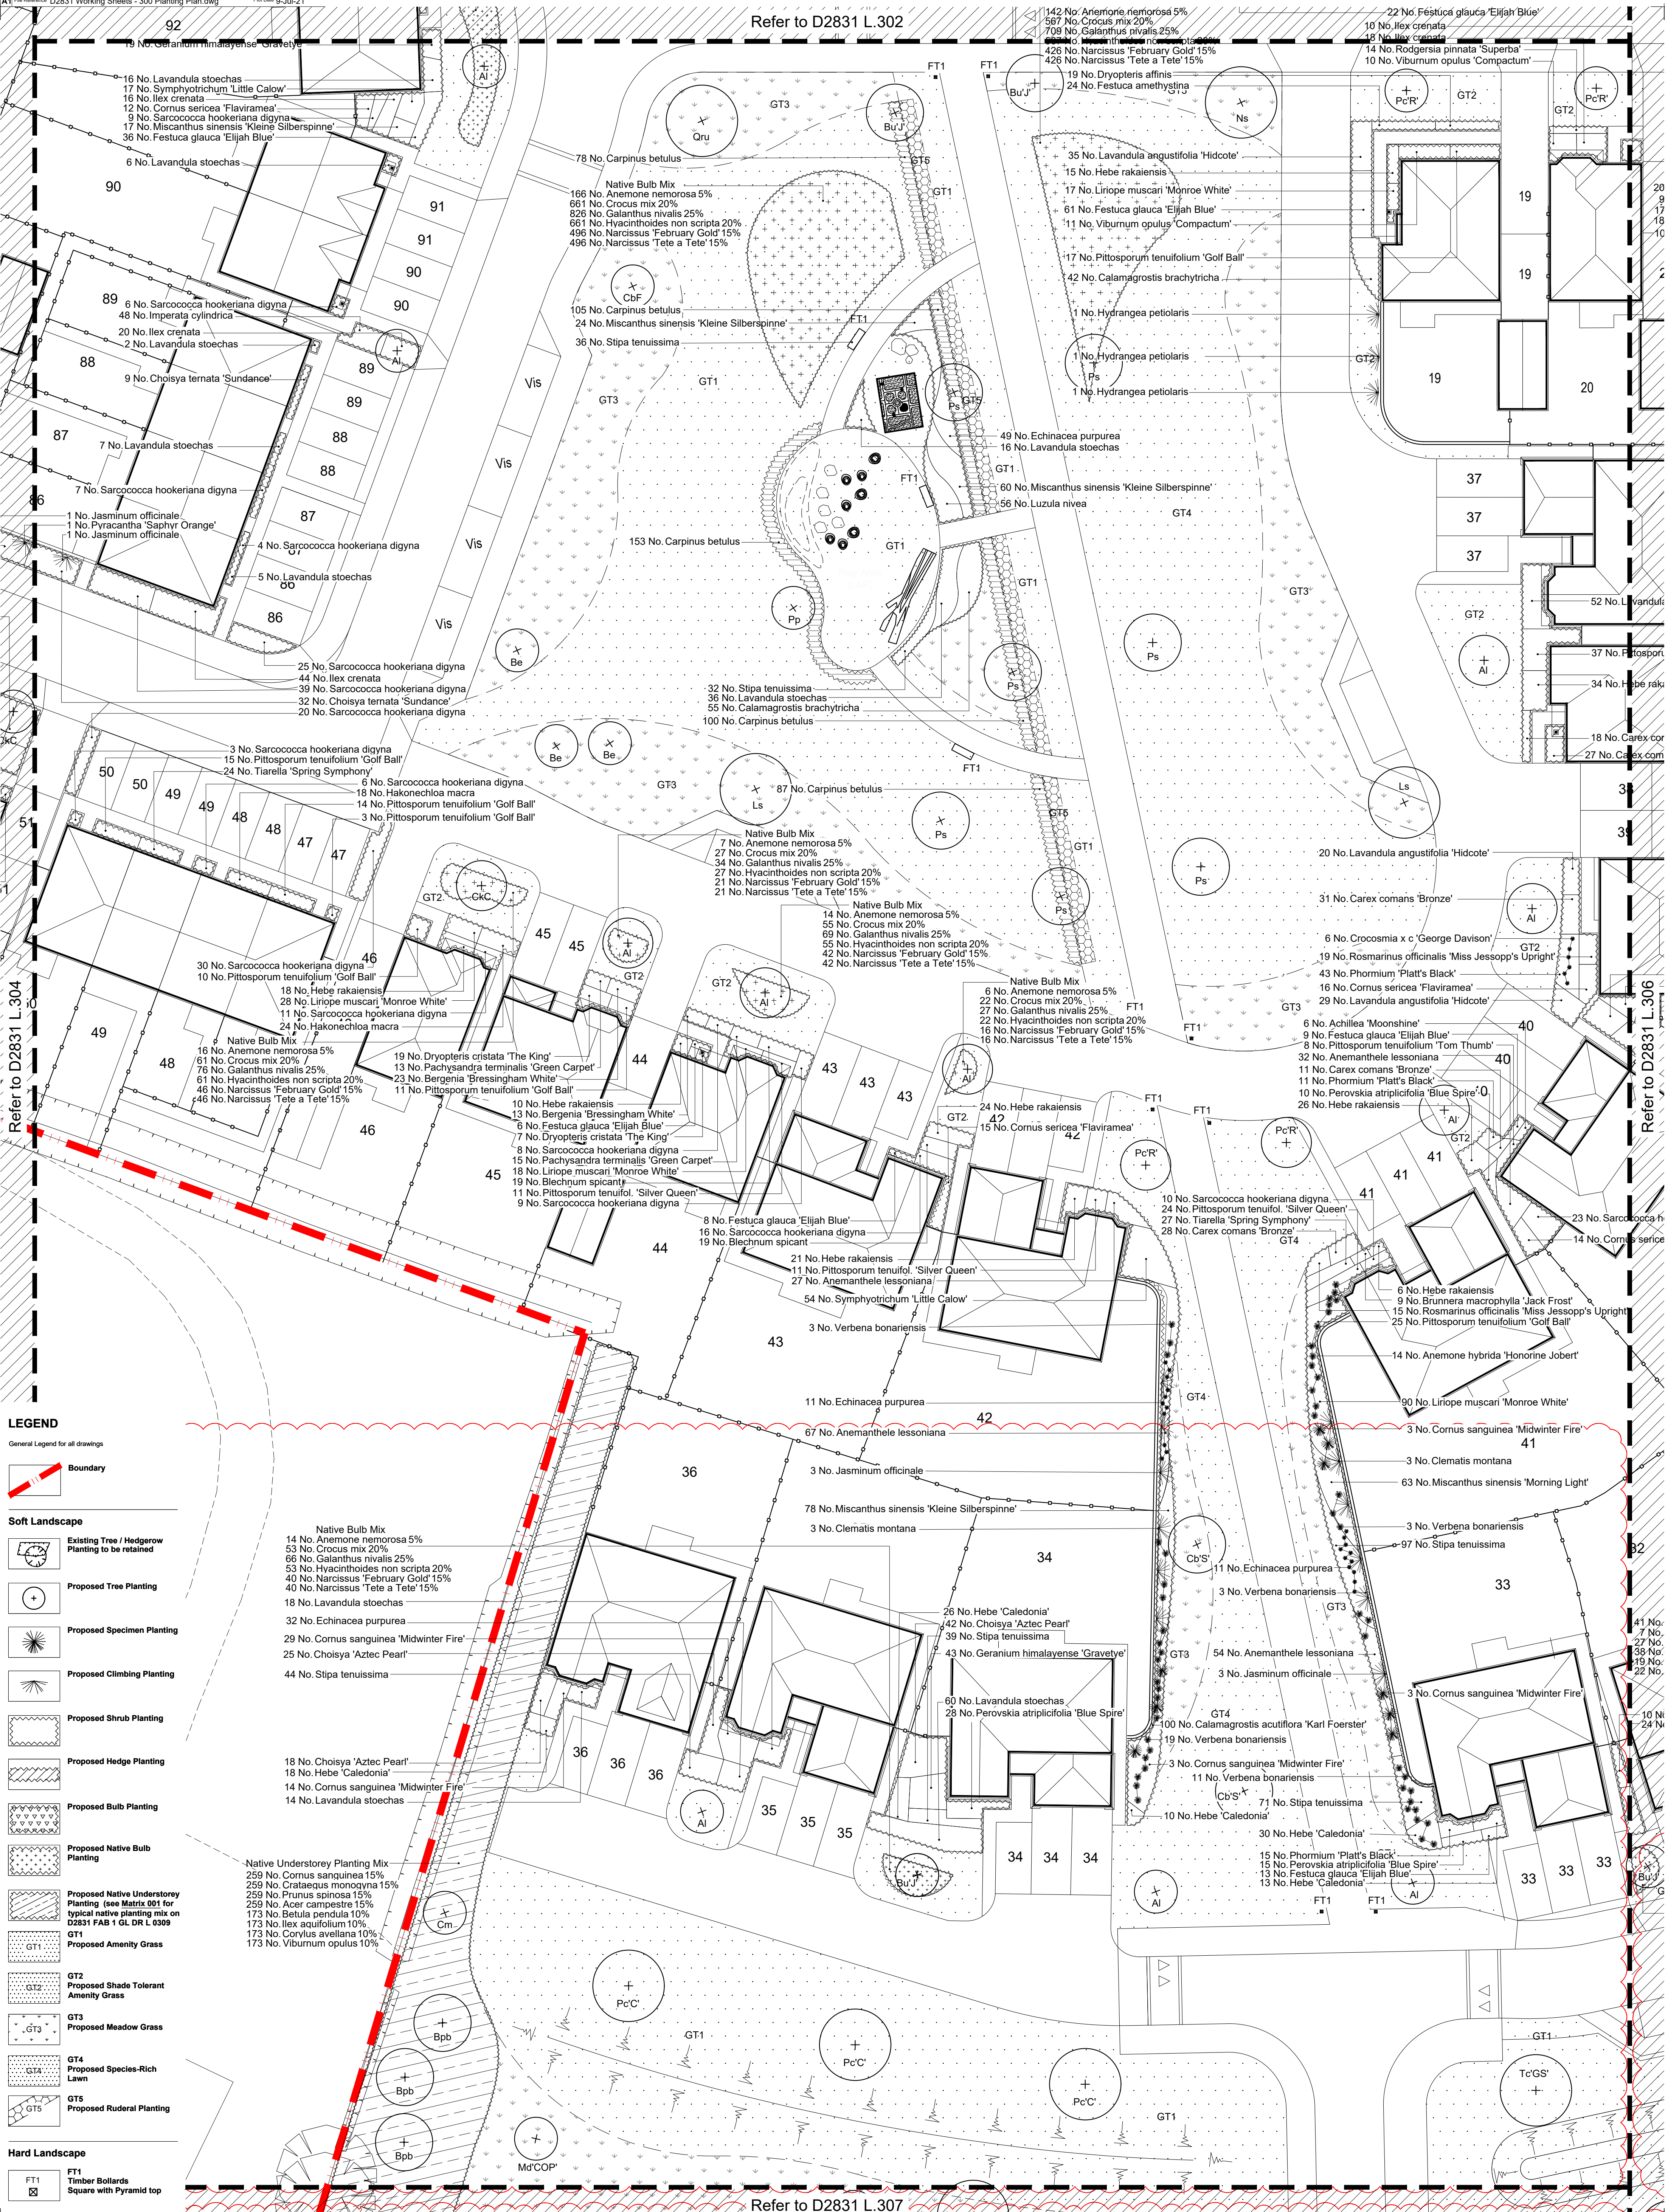

LEGEND

General Legend for all drawings

Boundary

Soft Landscape

Existing Tree / Hedgerow Planting to be retained

Proposed Tree Planting

Proposed Specimen Planting

Proposed Climbing Planting

Proposed Shrub Planting

Proposed Hedge Planting

Proposed Bulb Planting

Proposed Native Bulb Planting

Proposed Native Understorey Planting (see Matrix 001 for typical native planting mix on D2831 FAB 1 GL DR L 0309)

Proposed Amenity Grass

Proposed Shade Tolerant Amenity Grass

Proposed Meadow Grass

Proposed Species-Rich Lawn

Proposed Ruderal Planting

Hard Landscape

Timber Bollards Square with Pyramid top