


Refer to D2831 L.606

LEGEND


General Legend for all drawings

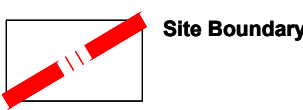

Setting Out



Refer to Fabrik drawing D2831_FAB_1_GL_DR_L_0301 for the Landscape Legend

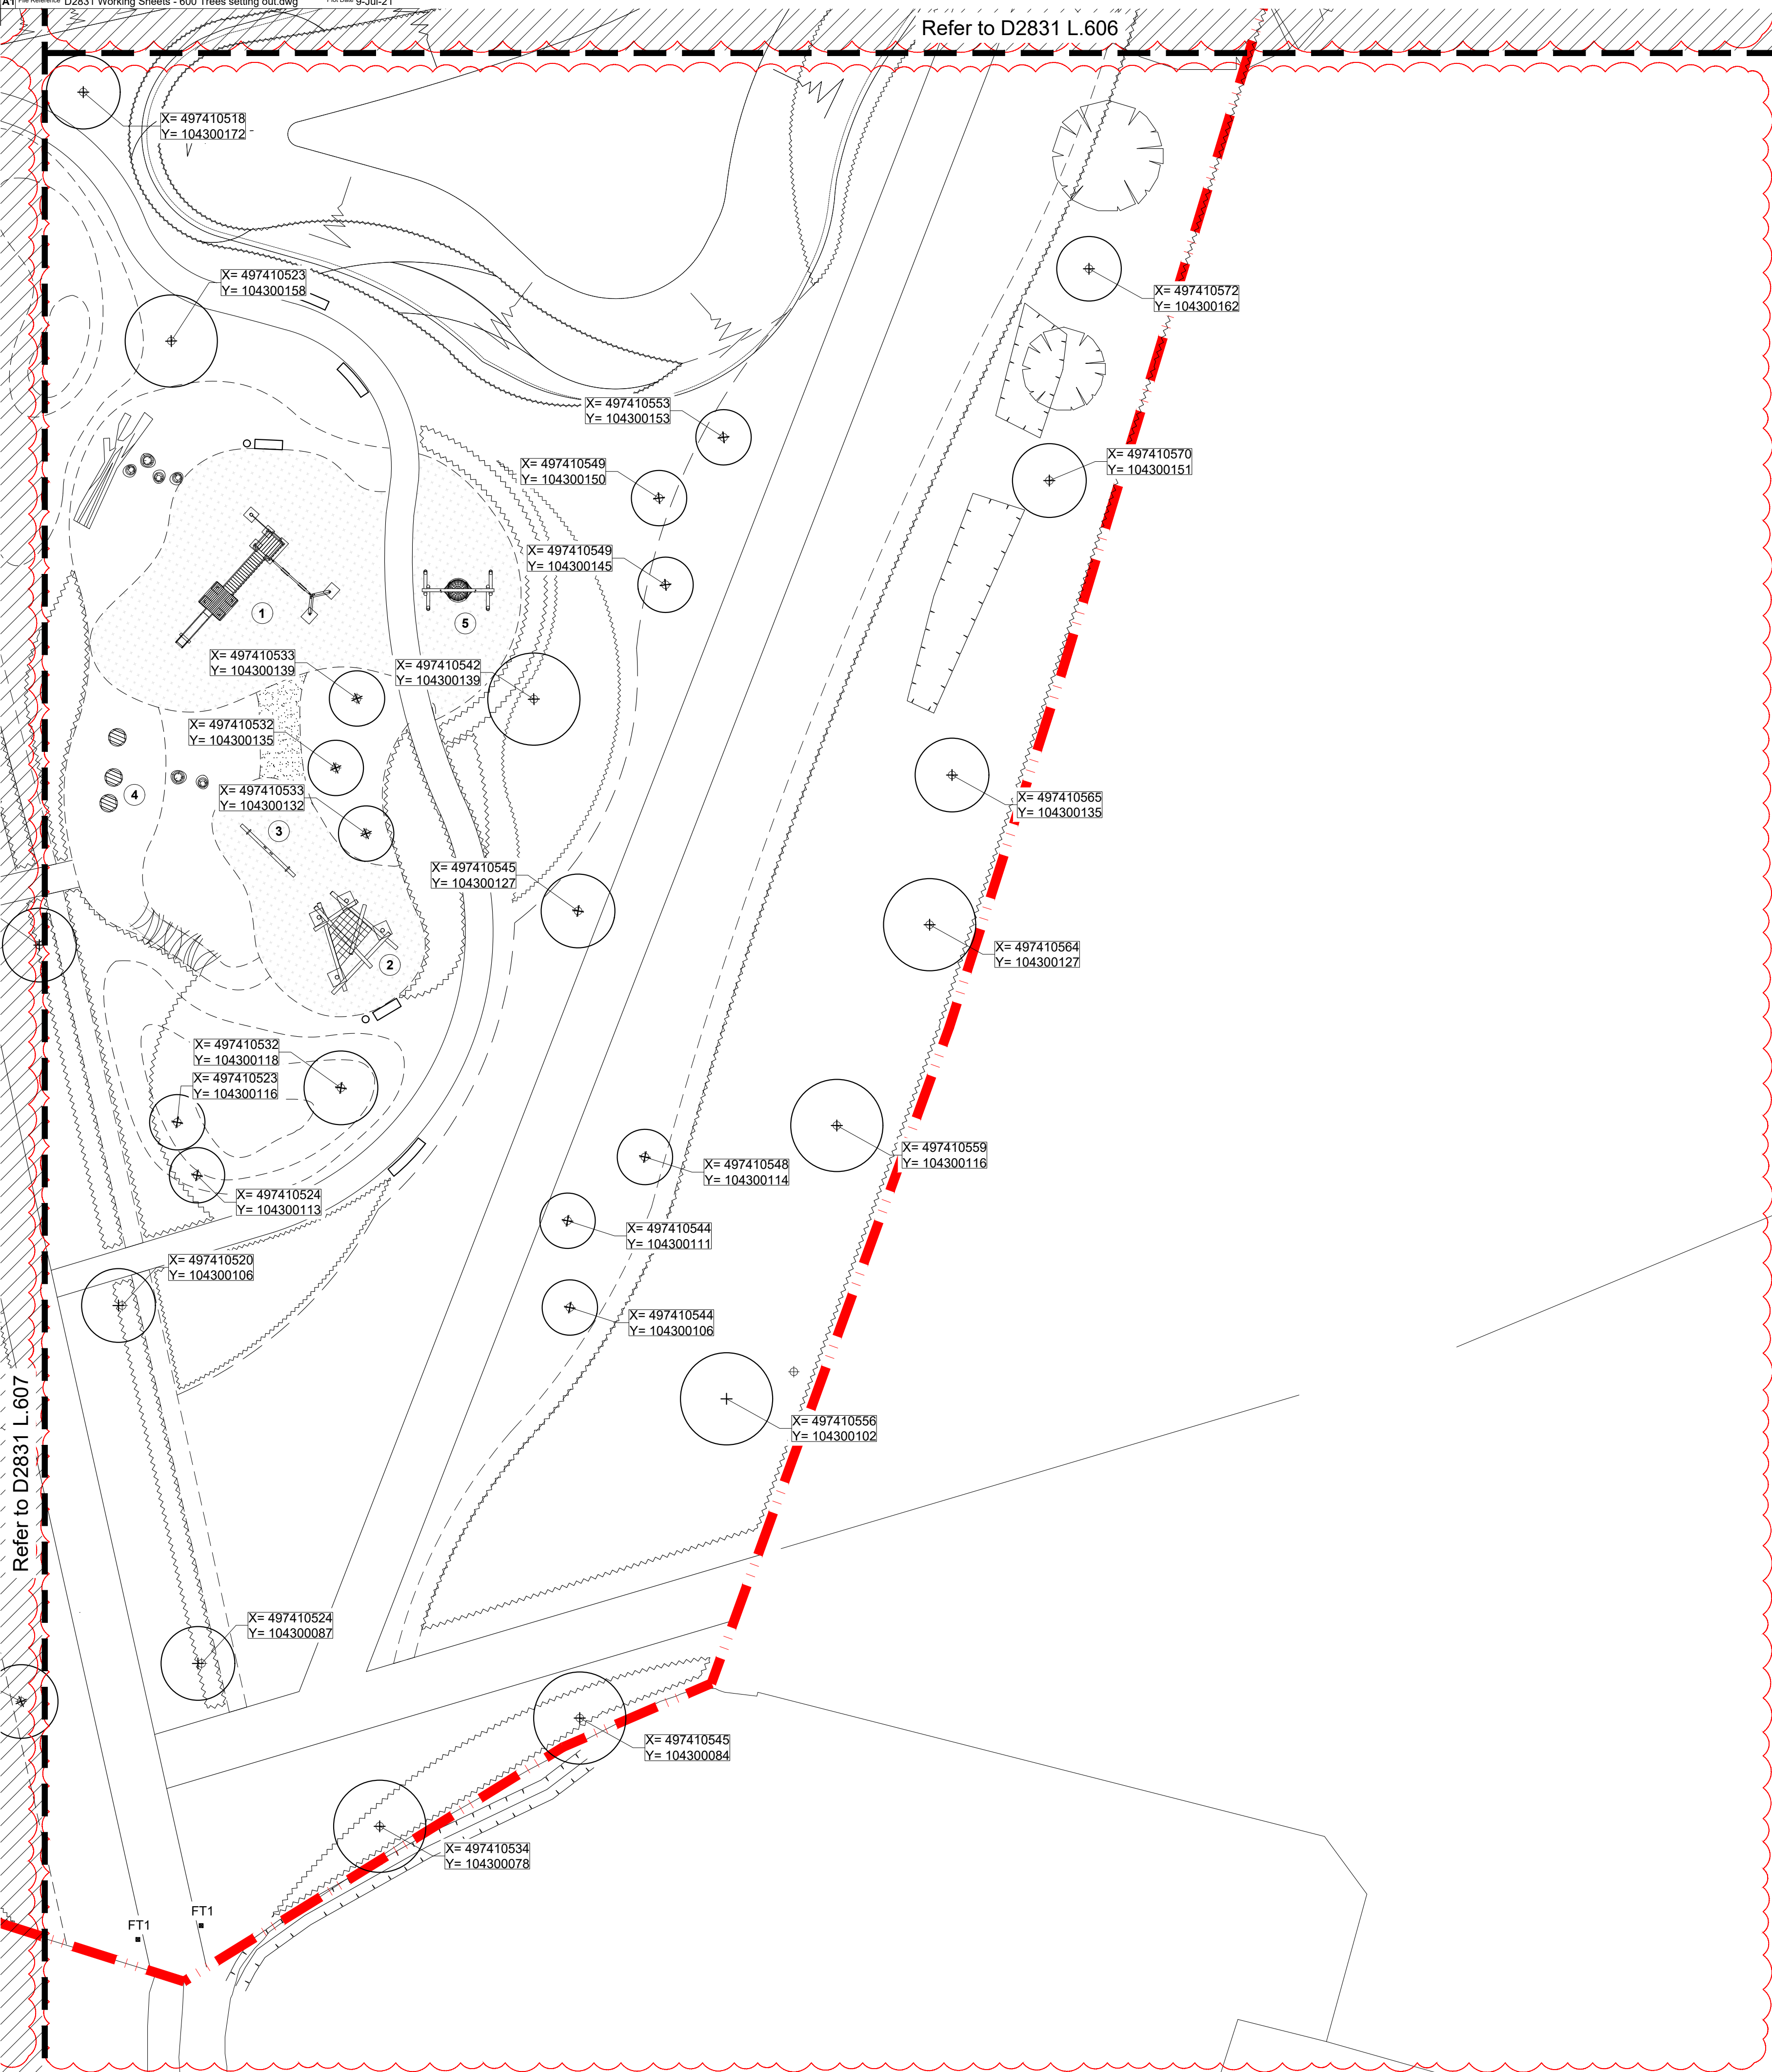

Refer to D2831 L.607

This drawing has been created by permission of Ordnance Survey on behalf of the Controller of Her Majesty's Stationery Office © Crown Copyright 2017. All rights reserved. Reference number: 100017171. All rights reserved. Ordnance Survey permission to reproduce this information is granted on the basis that the user agrees to indemnify Ordnance Survey from all claims and damages, including legal costs, which may be incurred by Ordnance Survey as a result of any use of this information other than for the purposes for which it was supplied.

Revision	Date	Revised	Drawn	Checked
PL08	12.07.2021	Amended in line with new Architects layout.	mt	klk
PL07	23.04.2021	Set landscape amended in line with Wild London Recommendations	mt	sg
PL06	19.02.2021	Amended following new Architects layout	mt	sg
PL05	02.10.2020	Amended following new Architects layout	mt	sg
PL04	14.08.2020	Amended in line with engineers drawings and client instruction.	mt	sg
PL03	03.06.2020	Amended following new Architects layout	mt	sg
PL02	10.01.2020	Amended following new Architects layout	pm	sg
PL01	18.11.2019	Issued for Planning	pm	sg

Disclaimers:
1. The drawing is copyright of Fabrik Ltd. It must not be copied or reproduced without written consent from the owner.
2. Do not scale from this drawing. Only figured dimensions are to be taken from this drawing.
3. All dimensions must be taken from the drawing and not from the photograph. The user is responsible for taking and checking all dimensions related to the works shown on the drawing prior to construction.
4. This drawing uses coloured lines. Please do not rely on a monochrome copy.


External References:
• D2831 Ford Lane, Yapton, West Sussex\Drawings\02 Architect\210620_Rev01\Regulation Application\A668_01A_PLANNING LAYOUT - Standard\A668_01A_PLANNING LAYOUT - FAB Copy
• D2831 Ford Lane, Yapton, West Sussex\Drawings\07 Landscape\07 Landscape\A668_01A_PLANNING LAYOUT - Standard\A668_01A_PLANNING LAYOUT - FAB Copy
• D2831 Ford Lane, Yapton, West Sussex\Drawings\07 Landscape\07 Landscape\A668_01A_PLANNING LAYOUT - Standard\A668_01A_PLANNING LAYOUT - FAB Copy
• D2831 Ford Lane, Yapton, West Sussex\Drawings\07 Landscape\07 Landscape\A668_01A_PLANNING LAYOUT - Standard\A668_01A_PLANNING LAYOUT - FAB Copy

Note for Contractors
This drawing should be considered along with the risk assessment contained in the CDMA Pre-construction Information. This information will include details of the SIGNIFICANT risks which have been identified which may arise from constructing their designs shown on this drawing. A Competent Contractor should be aware of the typical risks associated with doing this work.

Note for Workers
DO NOT START YOUR WORK unless you know the Risks and Controls relating to the work on this drawing (including SAFE SEQUENCES OF WORK and EQUIPMENT).

Do not issue copies of parts of this drawing without the above Note for Workers unless you are sure that the Workers can understand the work safely.

Location Plan

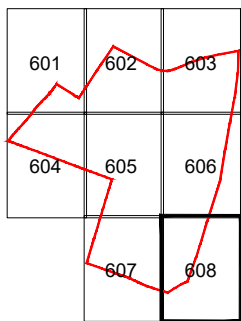

landscape architects

Lantern House | 10 Lantern Street | Abingdon | Hampshire | GU24 1HG
T: 01429 502250 | E: alan@fabrik.com | W: www.fabrik.com

Project	Ford Lane, Yapton, West Sussex	Client	Redrow Homes Limited
Drawing Title	Tree Setting Out Plan - 8 of 8	Drawn By	pm
Purpose of Issue	ISSUED FOR PLANNING APPROVAL	Checked By	sg
Drawn Scale	1:200 @ A1	Date of First Issue	Nov 2019
Project Number	D2831	Origin	FAB
Zone	00	Level	GL
File Type	DR	Role	L
Number	0608	Revision	PL08