


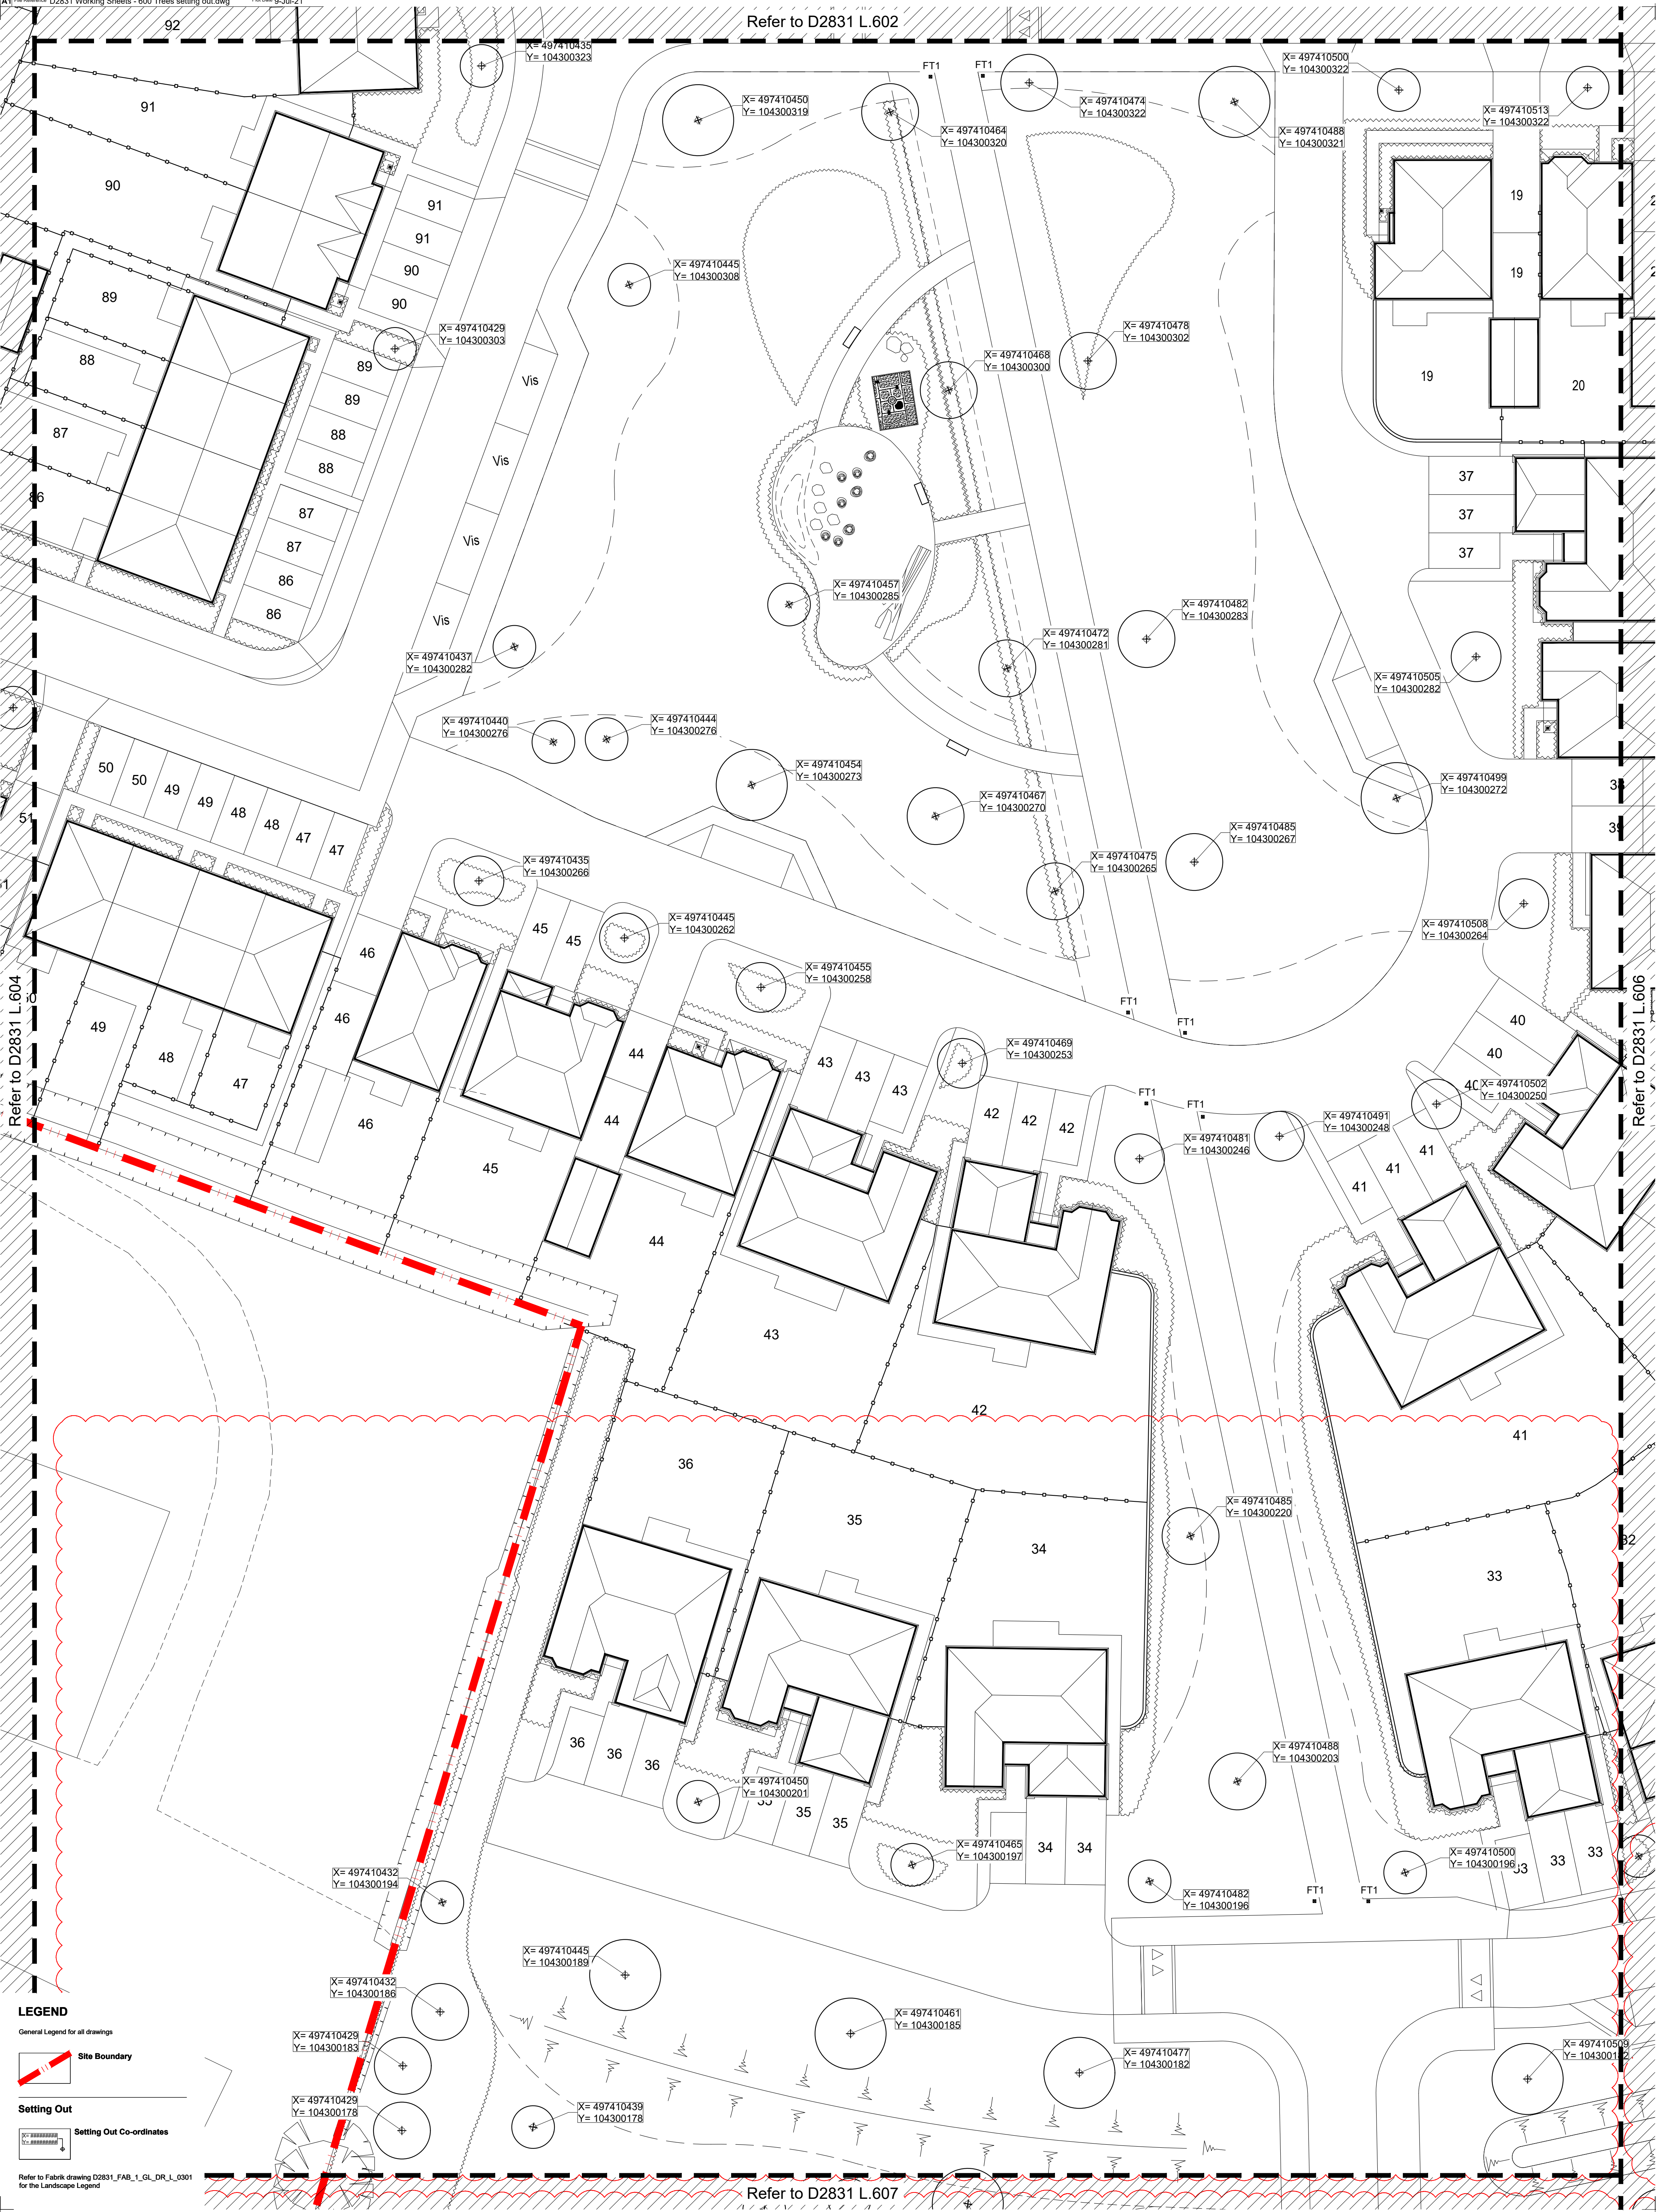

LEGEND

General Legend for all drawings

Site Boundary

Setting Out

Setting Out Co-ordinates

Refer to Fabrik drawing D2831_FAB_1_GL_DR_L_0301 for the Landscape Legend

PL11	23.04.2021	Set landscape amended in line with Wild London Recommendations	ref	sg			
PL10	19.02.2021	Amended following new Architects layout	ref	sg			
PL09	02.10.2020	Amended following new Architects layout	ref	sg			
PL08	14.08.2020	Amended in line with engineers drawings and client instruction.	ref	sg			
PL07	31.07.2020	Amended following new Architects layout	ref	sm			
PL05	16.06.2020	Amended following comments received, latest drainage strategy and updated layout.	ref	sg			
PL04	03.06.2020	Amended following new Architects layout	ref	sm			
PL03	10.01.2020	Amended following new Architects layout	pm	sg			
PL02	22.11.2019	Amended following new Architects layout	pm	sg			
PL01	18.11.2019	Issued for Planning	pm	sg			
Revised	Date	Reason	Drawn	Checked			
PL13	12.07.2021	Amended in line with new Architects layout	ref	sg			
PL12	24.06.2021		ref	sg			
Revised	Date	Reason	Drawn	Checked			


External References:

- D2831 Ford Lane, Yapton, West Sussex\Drawings\02 Architect\210620_Rev01\Regulation Application\A668_01A_PLANNING LAYOUT - Standard\A668_01A_PLANNING LAYOUT - FAB Copy
- D2831 Ford Lane, Yapton, West Sussex\Drawings\07 Services\Working\AutoCAD\Design\2201_1_ref legend
- D2831 Ford Lane, Yapton, West Sussex\Drawings\07 Services\Working\AutoCAD\Design\2201_1_ref boundary treatment
- D2831 Ford Lane, Yapton, West Sussex\Drawings\01 Client\02\08-10 Revised Layout\Ford Lane Layout\05-04 Cellular Tanks

Note for Contractors
This drawing should be considered along with the site information contained in the CDMA Pre-construction information. This information will include details of the SIGNIFICANT risks which fabric has identified which may arise from constructing their design shown on this drawing. A Competent Contractor should be aware of the typical risks associated with doing this work.

Note for Workers
DO NOT START YOUR WORK unless you know the Risks and Controls relating to the work on this drawing (including SAFE SEQUENCES OF WORK and EQUIPMENT).

Do not issue copies of parts of this drawing without the above Note for Workers unless you are sure that the Workers can understand the work safely.

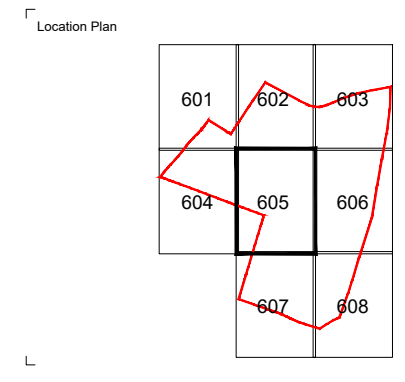

fabrik landscape architects

Lennox House | 10 Lennox Street | Abingdon | Hampshire | GU24 1HG
T: 01429 503250 | E: allen@fabrik.com | W: www.fabrik.com

Project: Ford Lane, Yapton, West Sussex

Client: Redrow Homes Limited

Drawing Title: Tree Setting Out Plan - 5 of 8

Issued for PLANNING APPROVAL

Drawn By: pm

Checked By: sg

Drawn Scale: 1:200 @ A1

Date of First Issue: Nov | 2019

Project Number	Client	Zone	Level	File Type	Role	Number	Revision
D2831	FAB	00	GL	DR	L	0605	PL13