


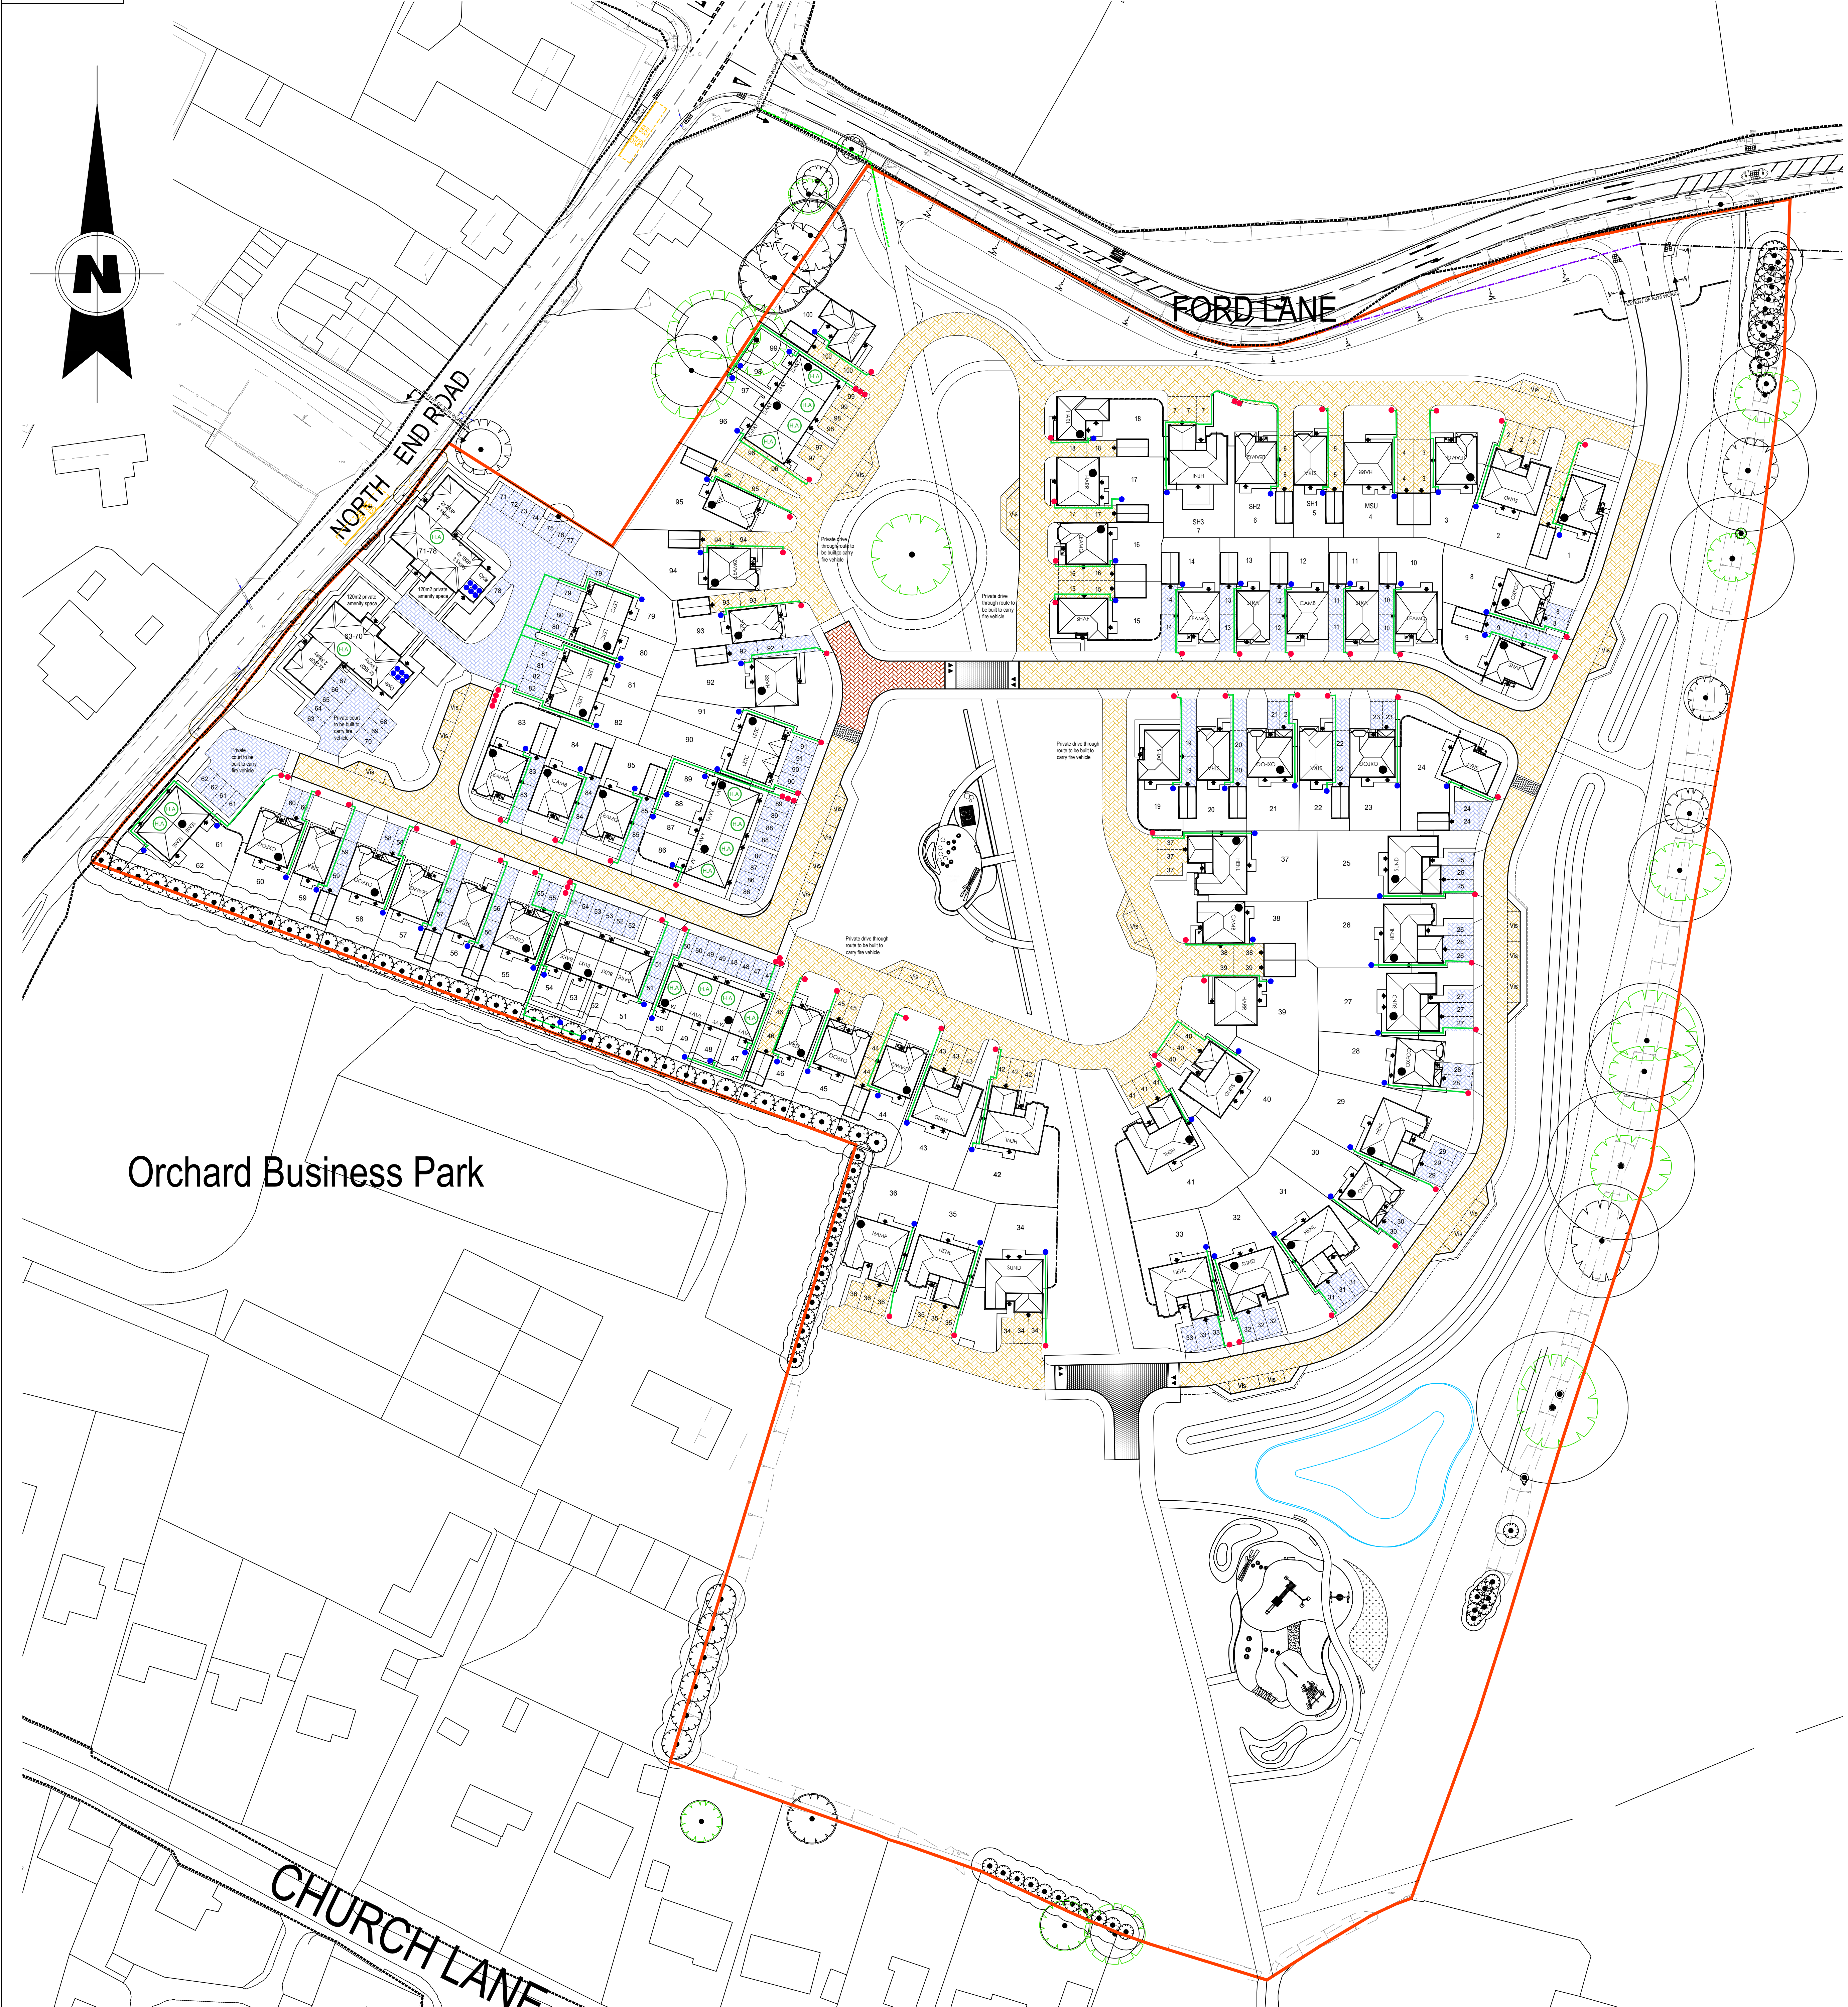

Legend

-  Illustrative bin storage position in rear garden
-  Illustrative travel path of bins
-  Illustrative bin position on collection day

A Rev:	Updated in accordance with A956_01D		N958	17/09/21
	Updated in accordance with A956_01E		N958	06/07/21
	Description	Initials	Date	



Geoff Perry Associates Limited

The Shrubbery,
28 Enniford Road,
Aldridge,
Warrington,
W93 8JH

t: 01925 744 900
 e: enquiries@geoffperryassociates.co.uk

Client:

REDROW HOMES SOUTHERN COUNTRIES LTD

Project:

FORD LANE, YAPTON (SOUTHERN PARCEL)

Title:

REFUSE PLAN

Date: 30 / 06 / 2021	Scale: 1:500 @ A0
Drawn by: HS	Checked by: NGS

Job No. A958	Dwg No. 010	Rev. B
------------------------	-----------------------	------------------

Scale Check:

