


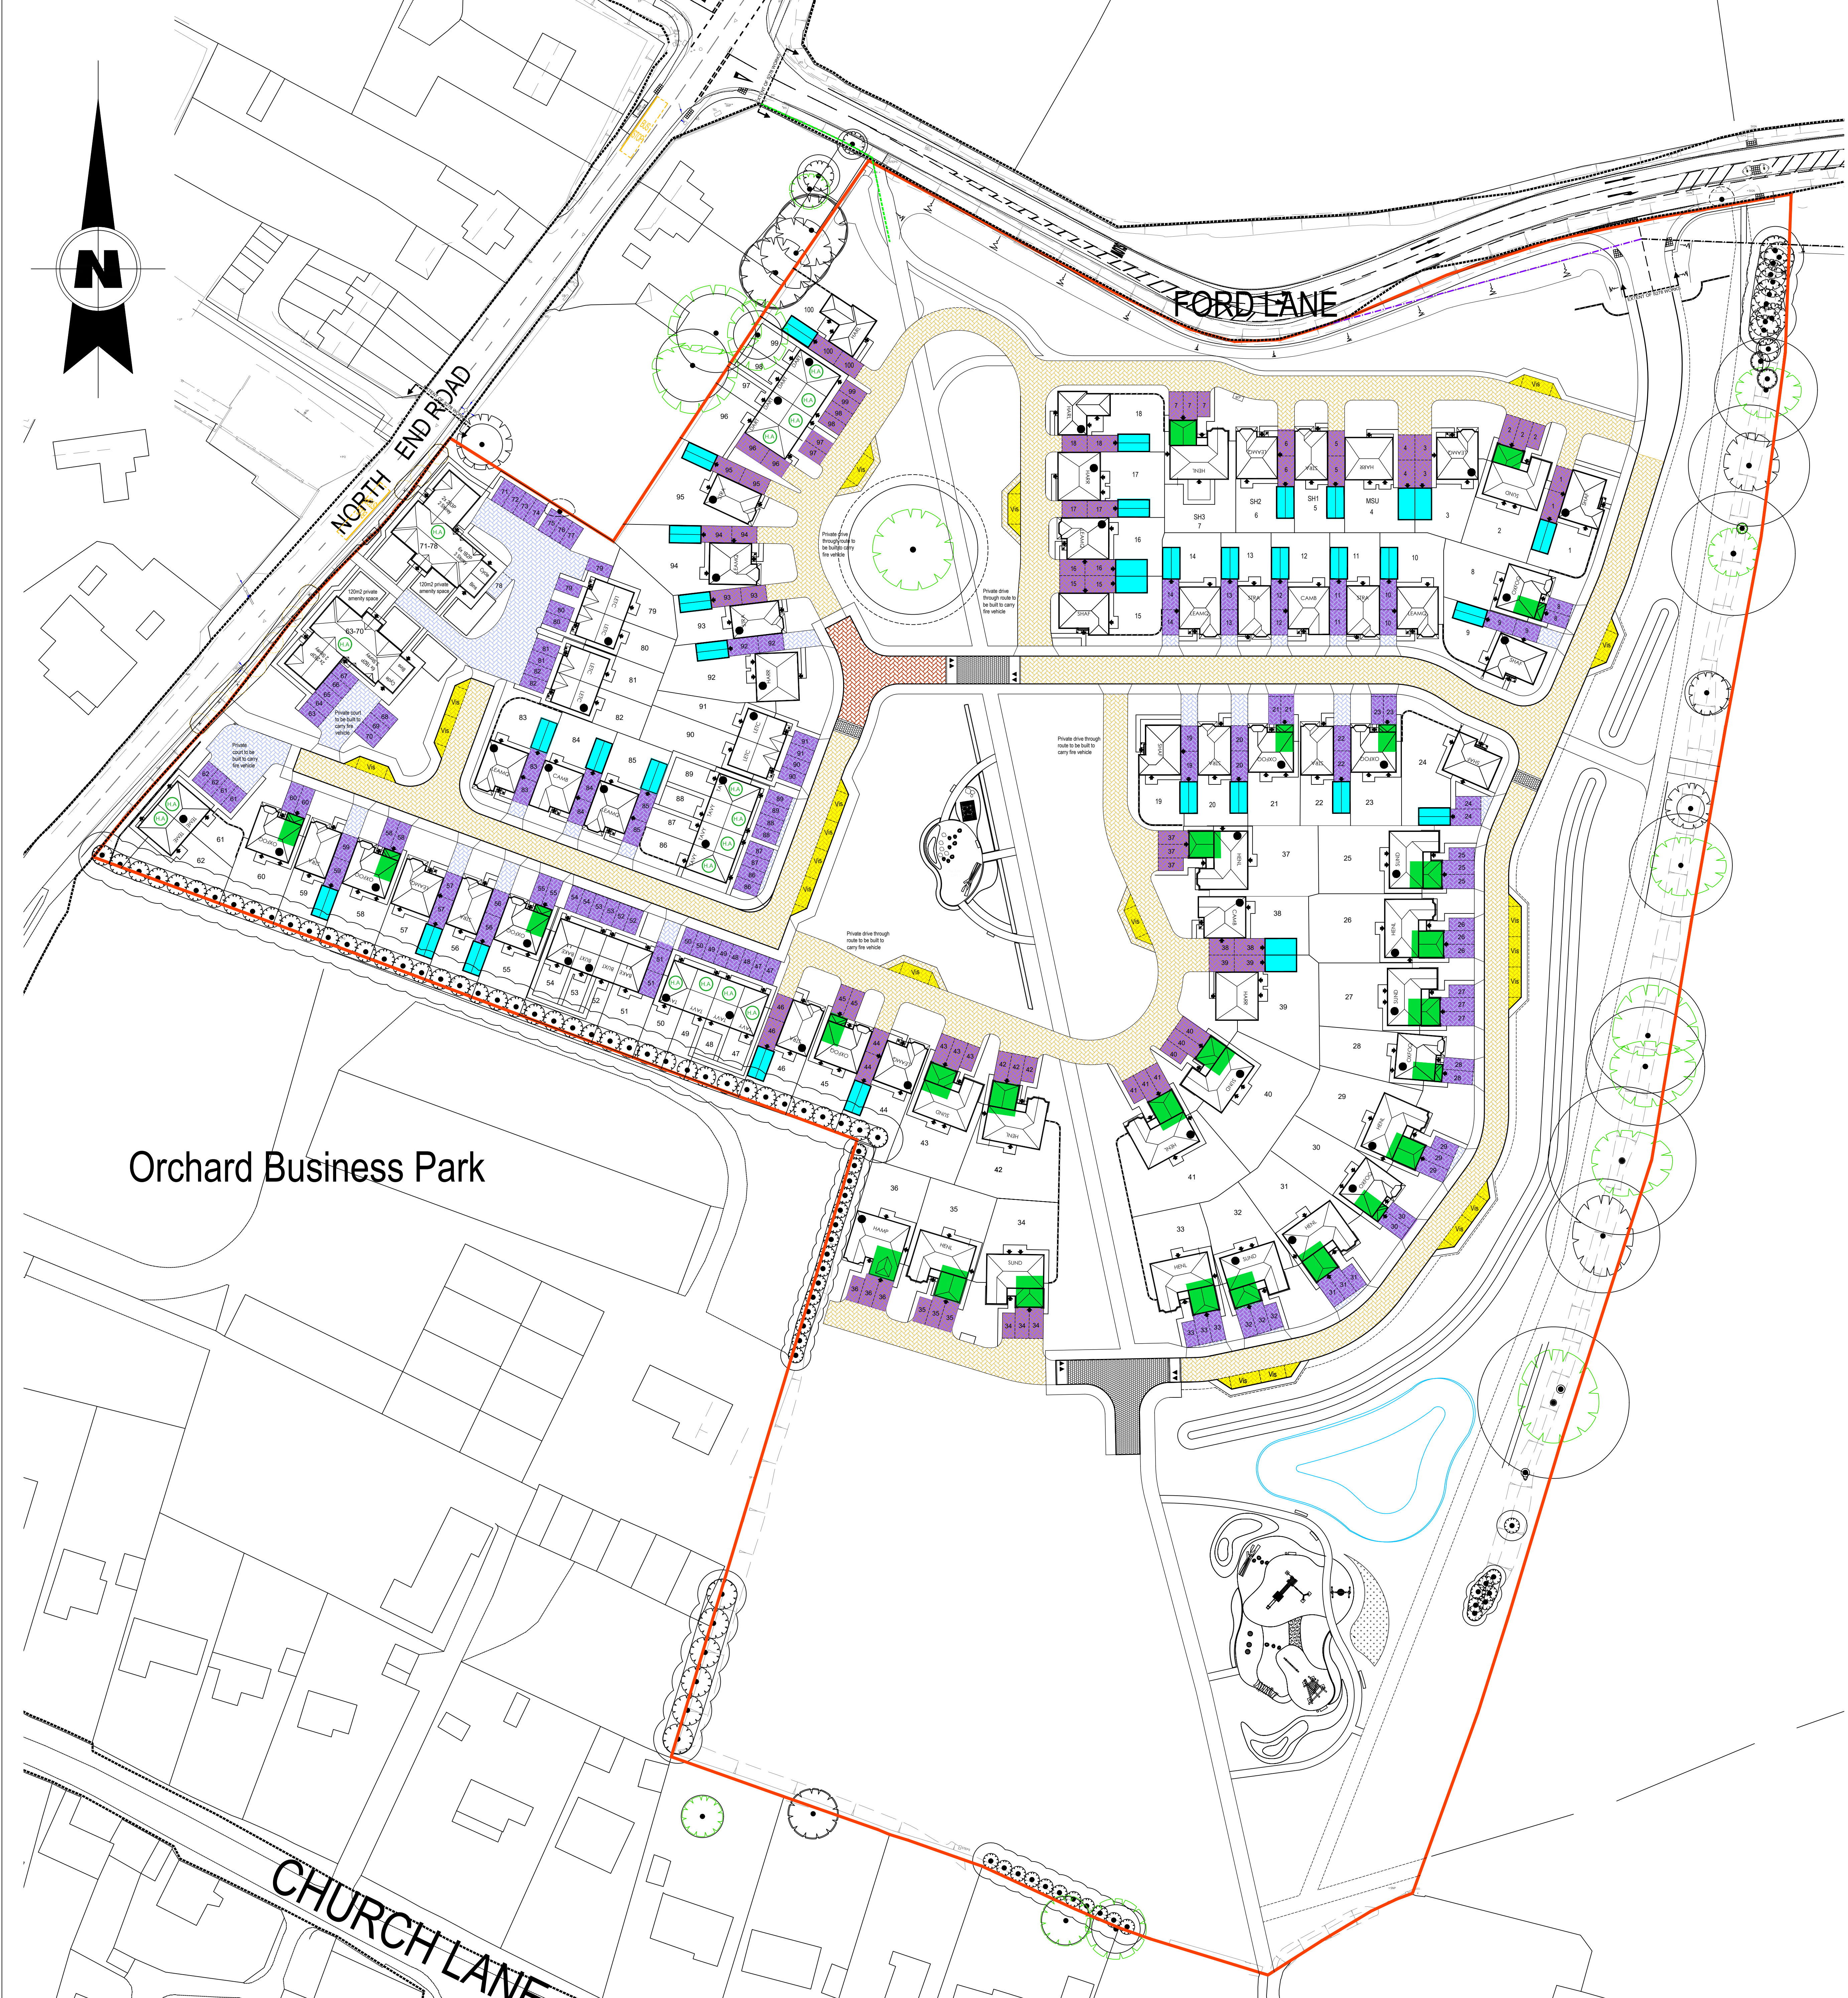

Key

Private Parking (201 spaces)

Visitor Parking (20 spaces)

Detached Garages (34 spaces)

Integ Garages (26 spaces)