


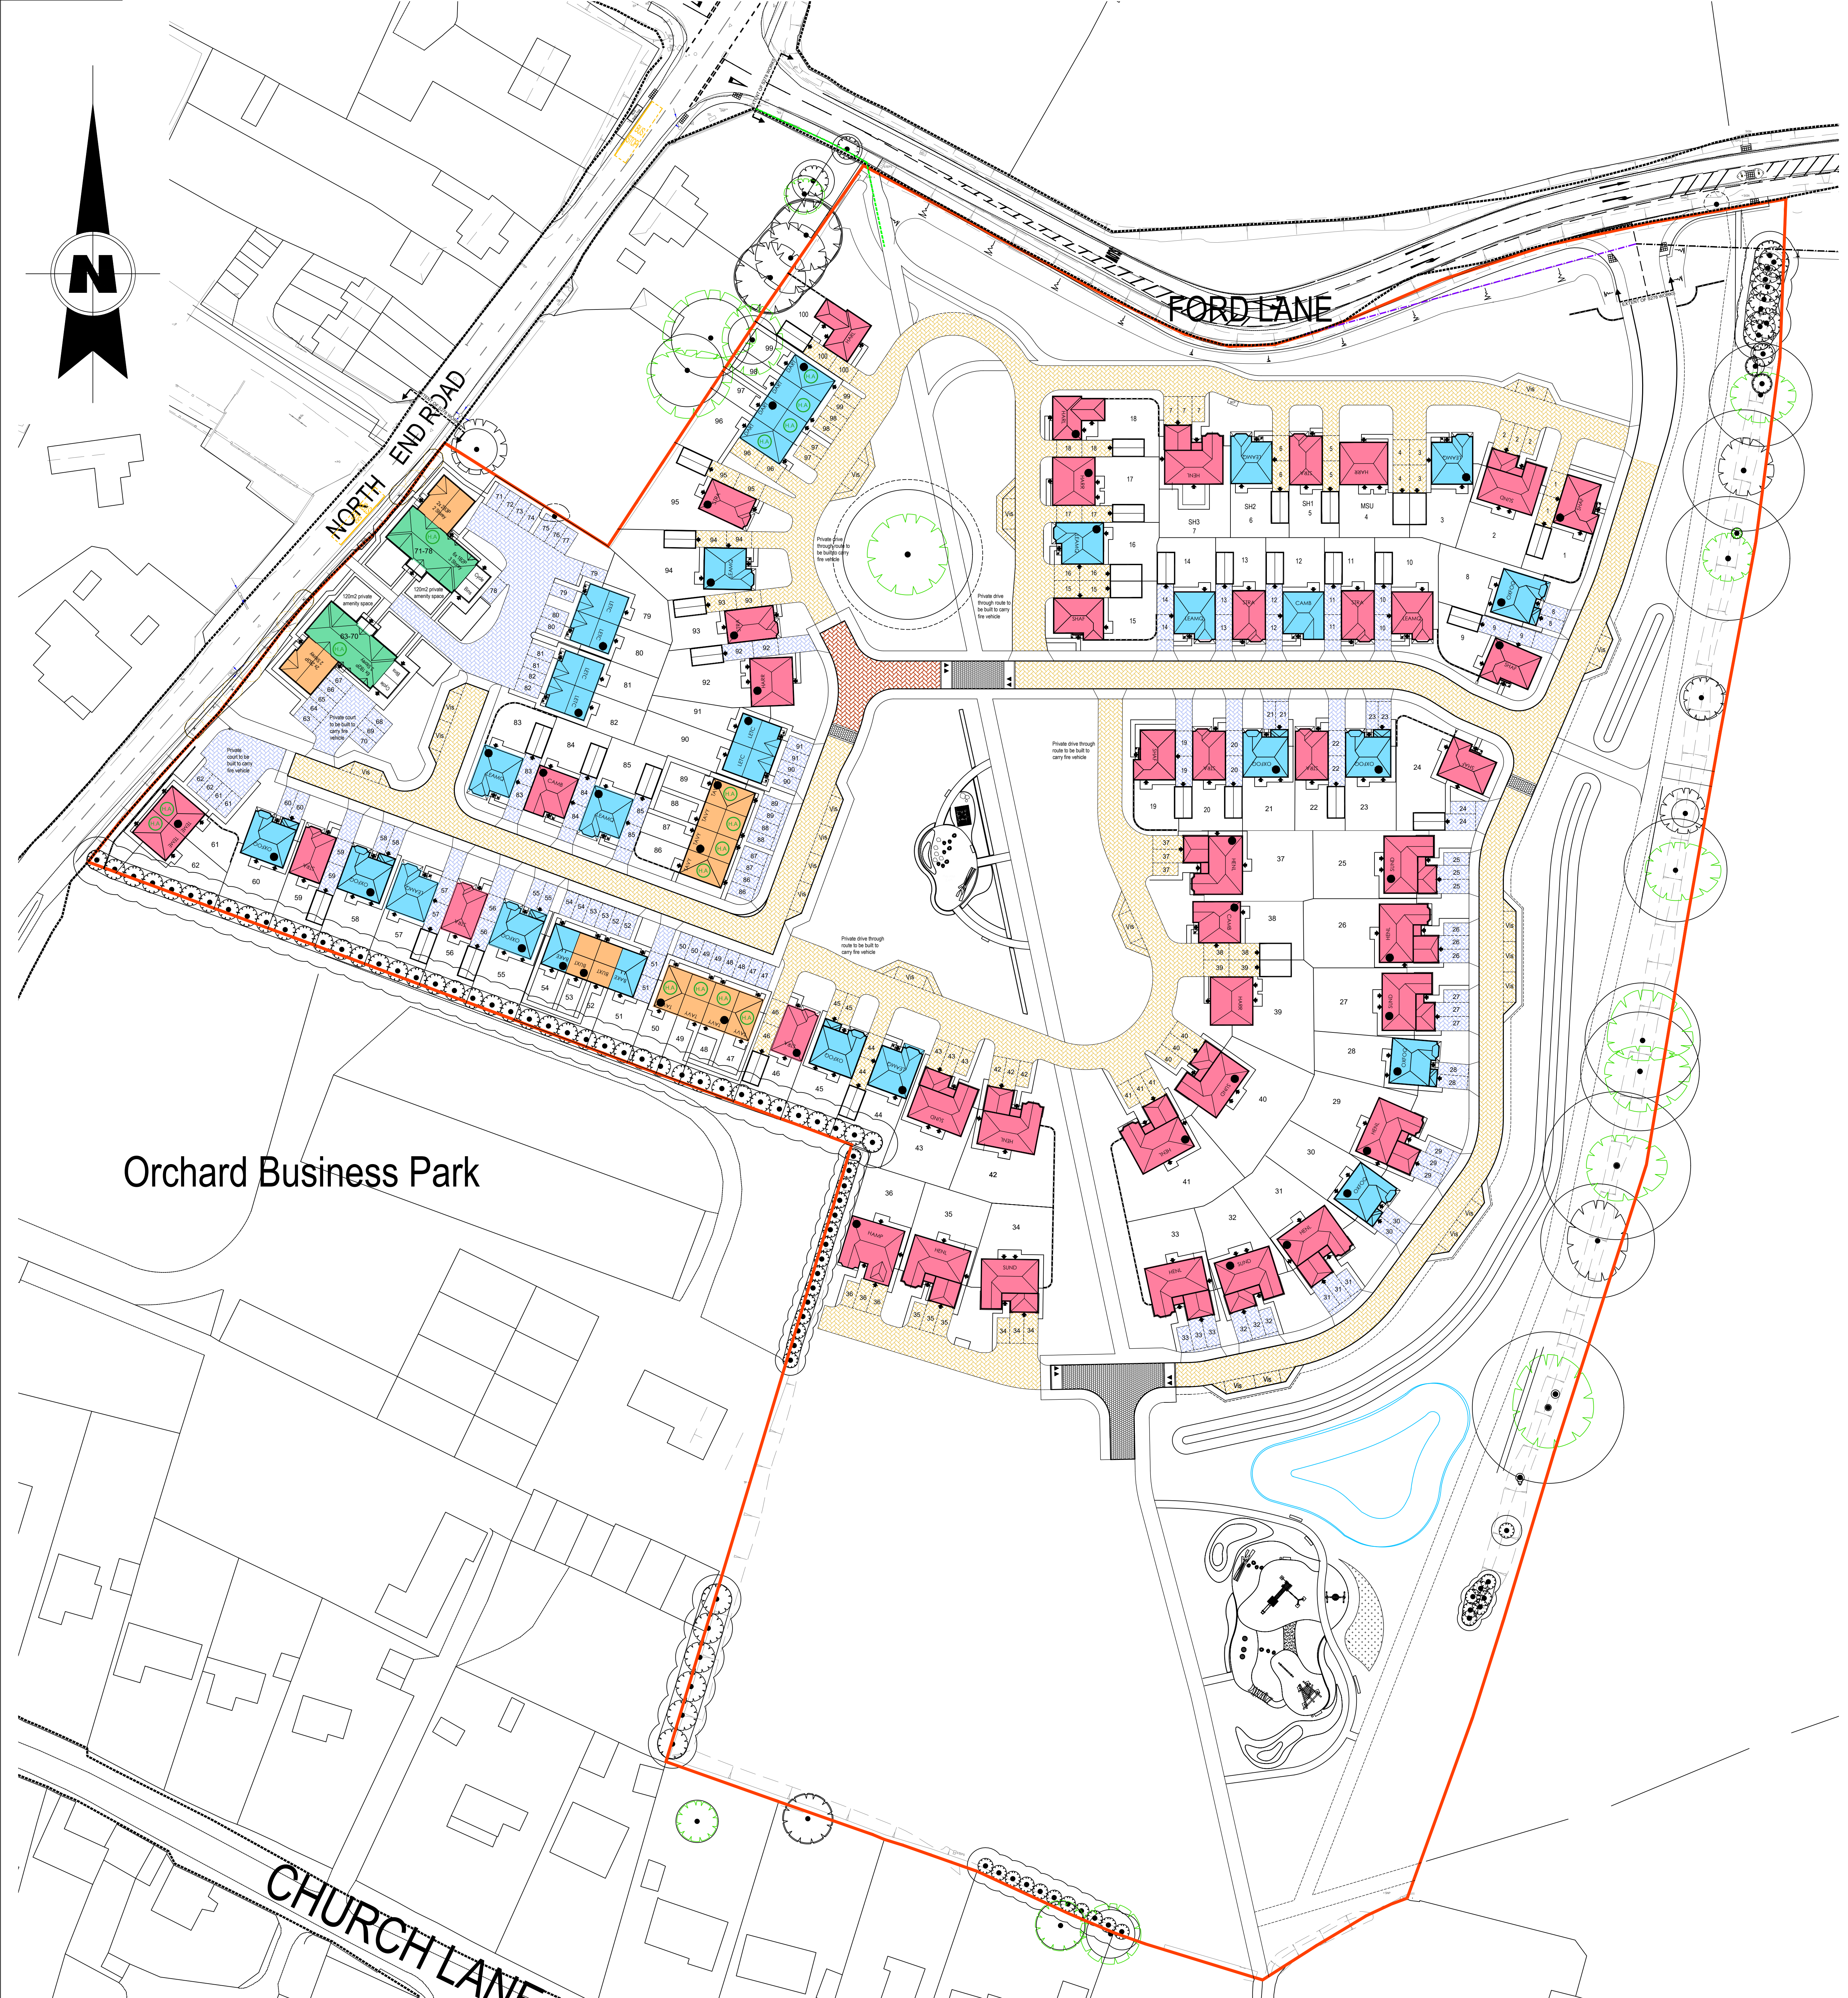

Occupancy Key

1 Bedroom Dwelling - 12 Units

2 Bedroom Dwelling - 14 Units

3 Bedroom Dwelling - 31 Units

4+ Bedroom Dwelling - 43 Units