






Front Elevation

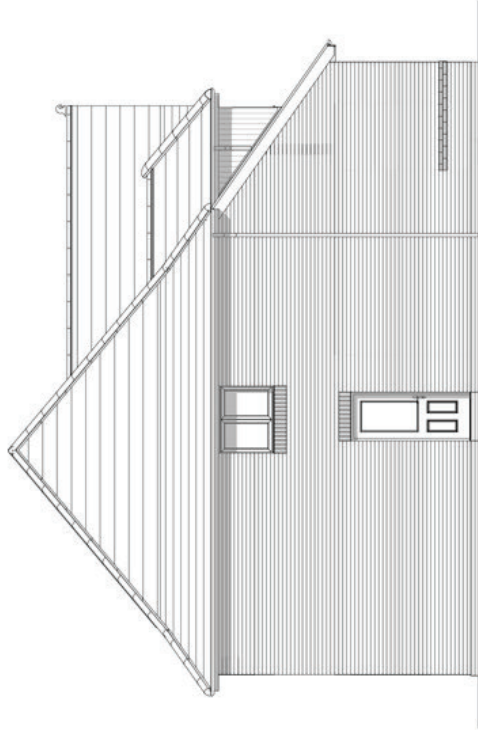

Side Elevation

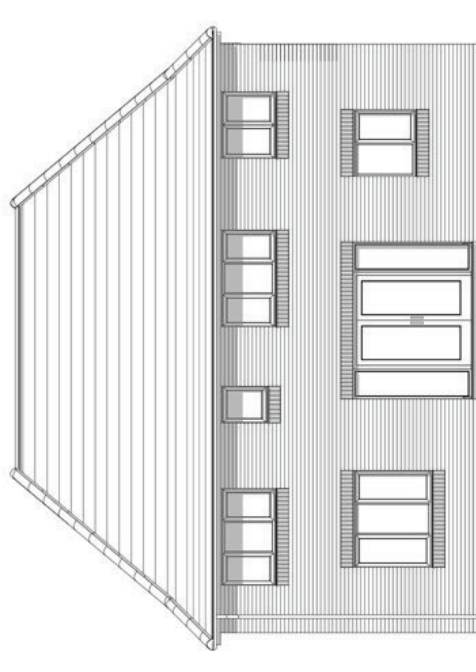

Rear Elevation

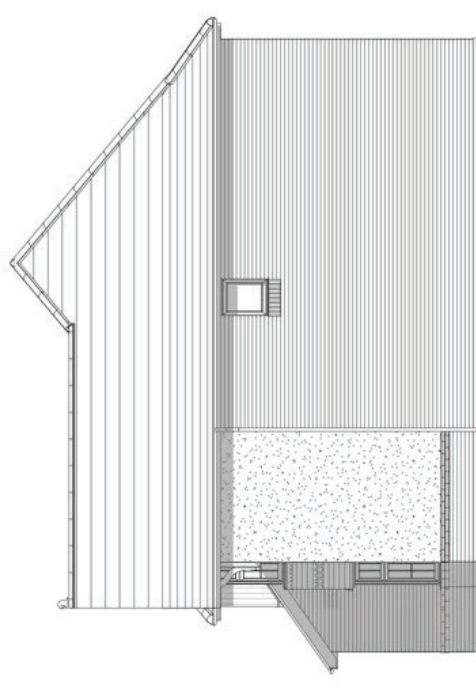

Side Elevation

Hampstead

Heritage Collection

F Series

1850 ft² 171.84 m²

Elevation Code: A1

Date: March 2021

EF_HAMP_DM.1



Job No. D3 No. Rev. ~

A958 37

Scale 1:100 @ A3

0m

1m

2m

3m

4m

5m