





Front Elevation

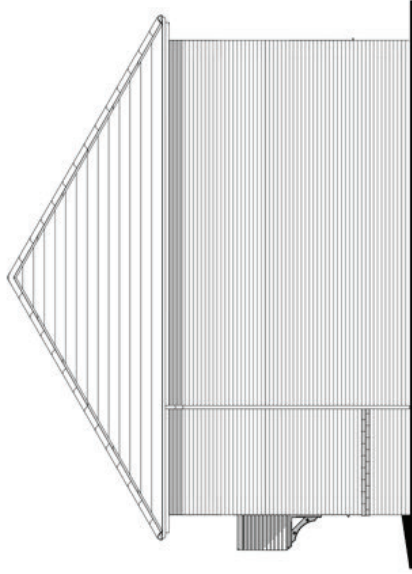

Side Elevation



Rear Elevation

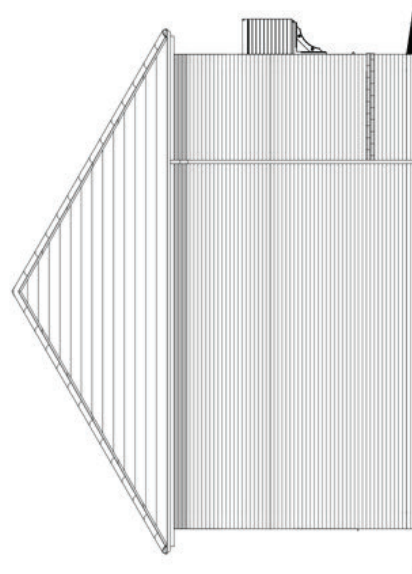

Side Elevation

Tavy
4 Block
Heritage Collection
"2017 Edition"

EF Series
Structural finish: 832sqft 77.33m²
Elevation: Render
DATE: Sept 2019

REDROW

Job No. Dg No. Rev.
A958 39 A

Scale 1:100 @ A3
0m 1m 2m 3m 4m 5m