



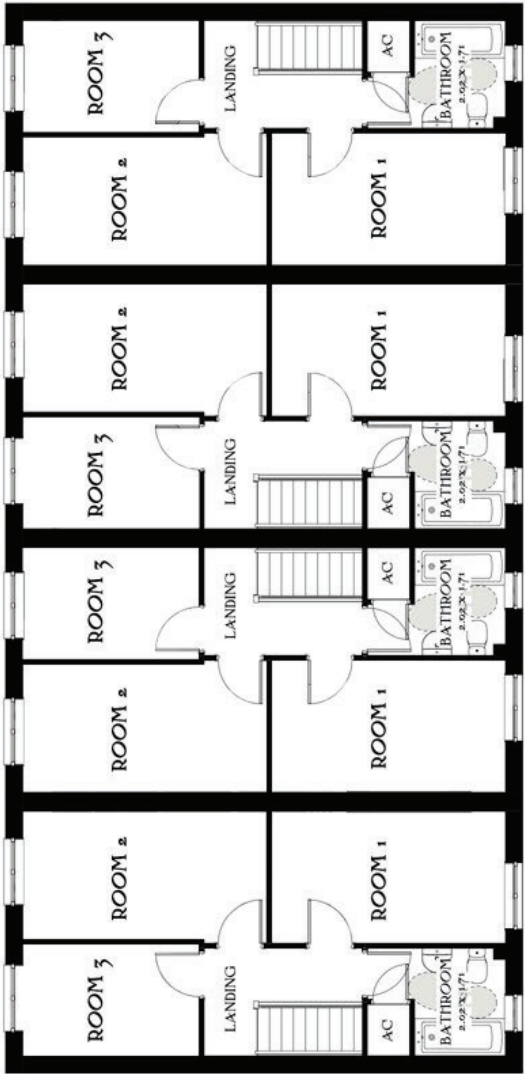

First Floor

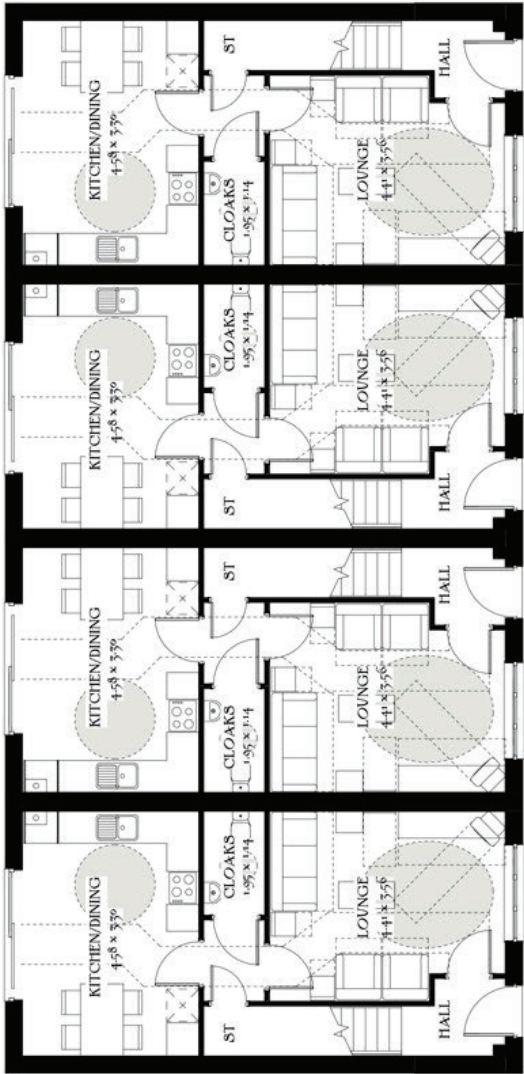

Ground Floor