






Front Elevation

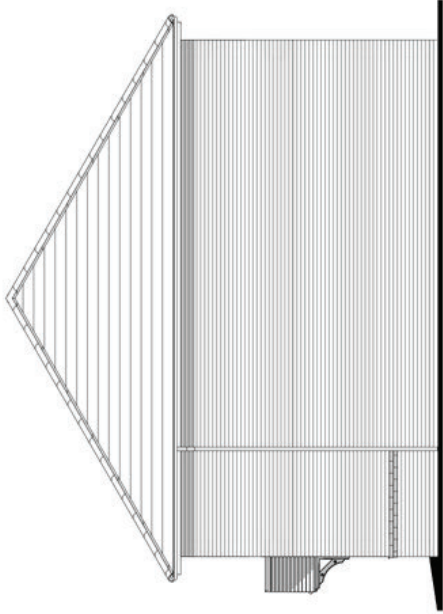

Side Elevation

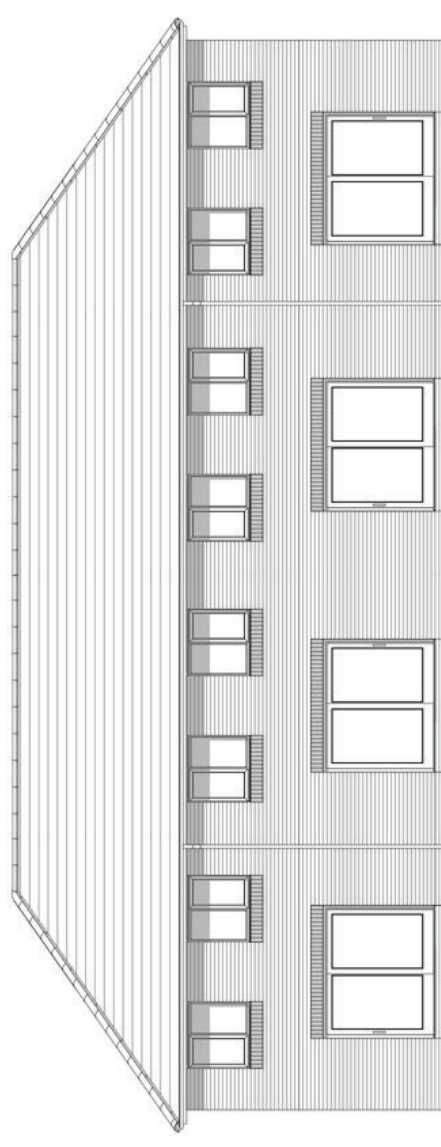

Rear Elevation

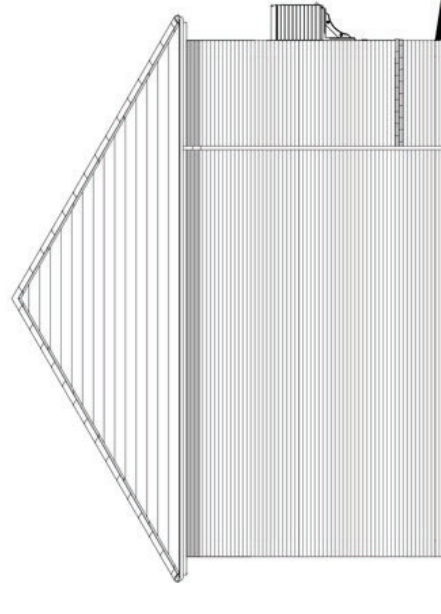

Side Elevation

Draft

4 Block

Heritage Collection
"2017 Edition"

EF Series

Structural finish: 905sqft 84.09m²

Elevation: Brick

DATE: May 2017



Job No. A958
Dsg No. 41
Rev. A

Scale 1:100 @ A3
0m 1m 2m 3m 4m 5m