



Job No. 8958
Dtg No. 43
Rev. ~


Scale 1:100
0 1 2 3 4 5 (m)

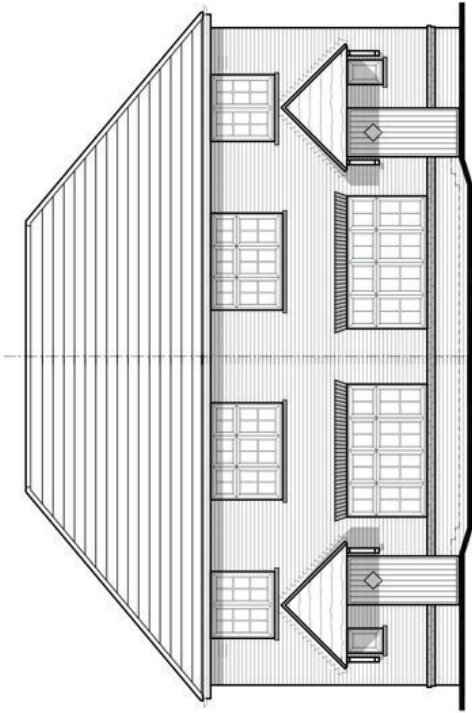


Front Elevation

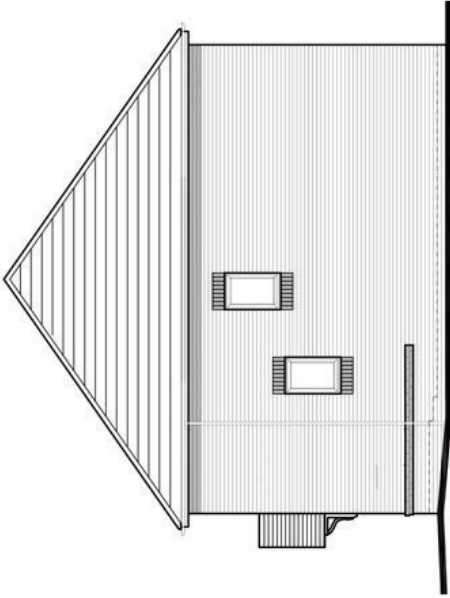

Side Elevation

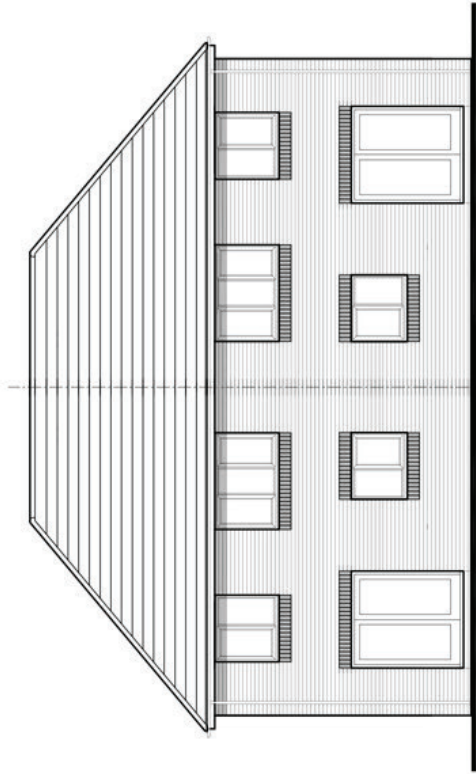

Rear Elevation

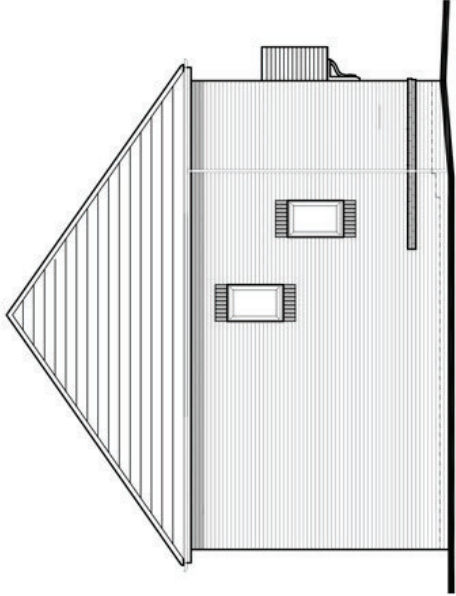

Side Elevation

The Teme

Heritage Collection
"2014 Edition"

EF Series Brick (B1)

1004sqft 93.29m²

DATE: April 2014

REV:

EF_TEME_SM1.0

Drawing Scale 1:100 @ A3

Bedroom dimensions taken into wardrobe recess

*Maximum Dimension

