




Front Elevation

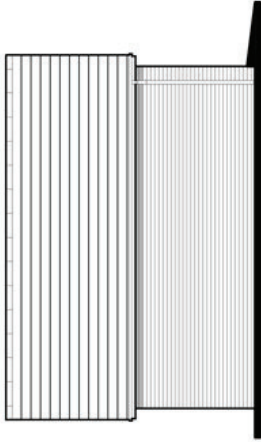


Side Elevation

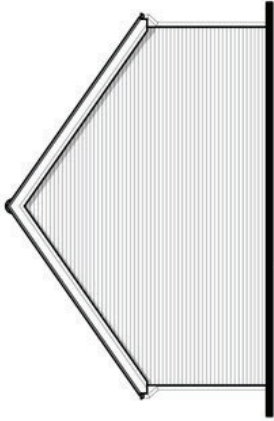

Rear Elevation

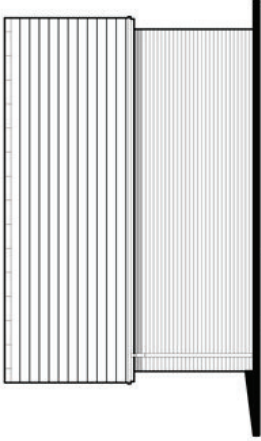

Side Elevation

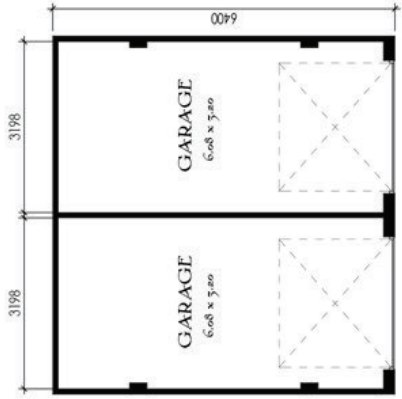

Ground Floor

Job No. Dtg No. Rev.
A958 51 ~

Scale 1:100 @ A3
0 1 2 3 4 5 (m)

Twin Garage

Heritage Collection
"2017 Edition"

EF Series Brick
210sqft(x2) 19.5m²(x2)

REV: -

Drawing scale 1:100 @ A3

