





Front Elevation

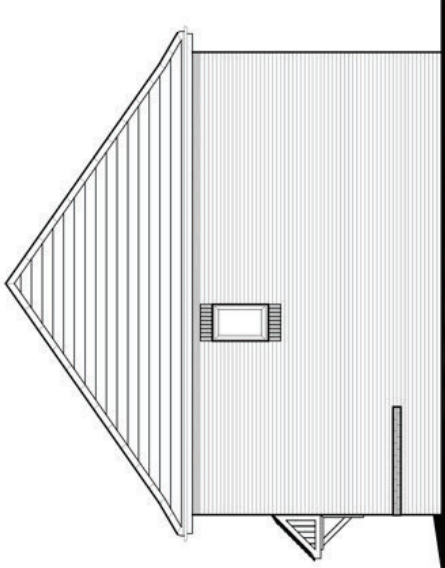

Side Elevation



Rear Elevation

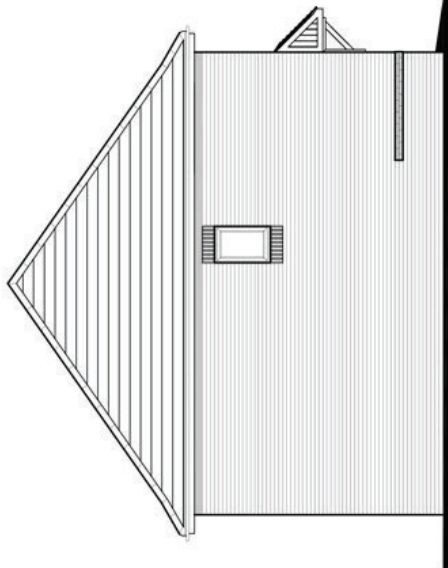

Side Elevation

Bakewell/
Buxton 4 Block

Heritage Collection
F Series

Bakewell - 844sqft 78.43m²
Buxton - 727sqft 67.58m²
Elevation Code: B1
Date: May 2019
EF_BB4_M.1



Job No. Drg No. Rev.
A958 16 ~

Scale 1:100 @ A3

