


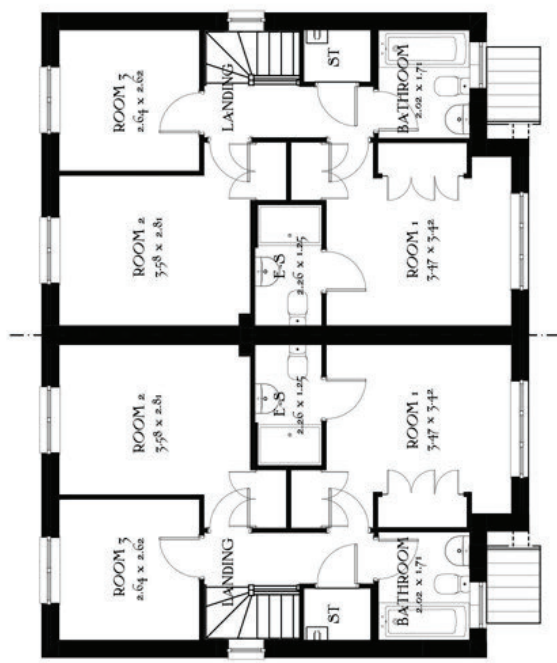

First Floor



Ground Floor

Job No.	Dwg No.	Rev.
A958	17	~

Scale 1:100 @ A3

0m 1m 2m 3m 4m 5m

Letchworth
Special
Heritage Collection
F Series

984 ft² 91.39 m²

Date: May 2019
EF_LETC_SM.5
Rev: A

REDROW