




First Floor



Ground Floor

Job No. Dsg No. Rev.
A958 19 ~


Scale 1:100 @ A3
0m 1m 2m 3m 4m 5m

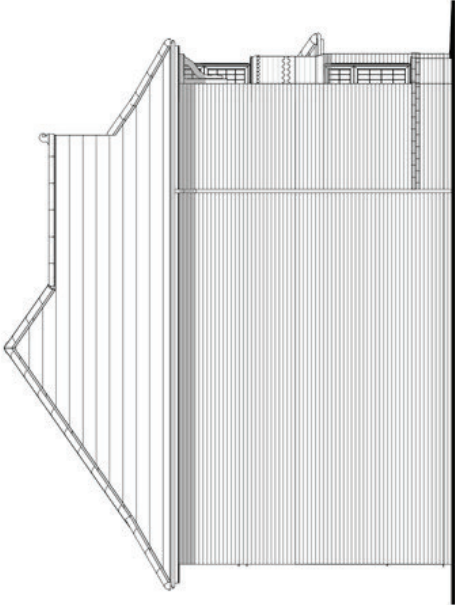


Side Elevation



Front Elevation

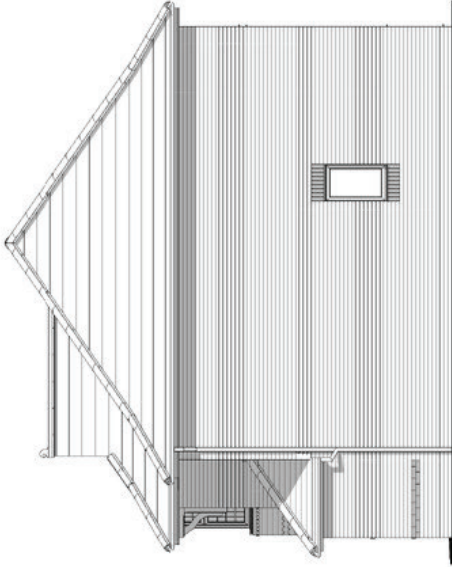

Side Elevation

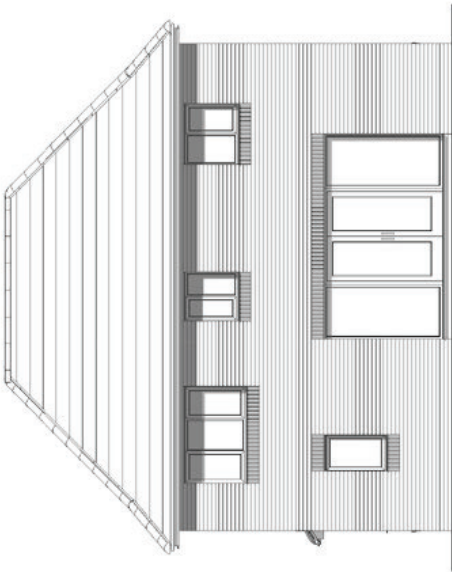

Rear Elevation

Oxford Lifestyle

Heritage Collection
F Series

1318 ft² 122.44 m²
Elevation Code: B1
Date: May 2019
EF_OXFQQ_DM1.3
Rev: A

