




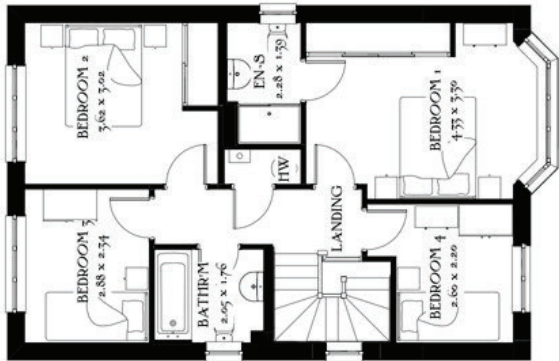


Side Elevation

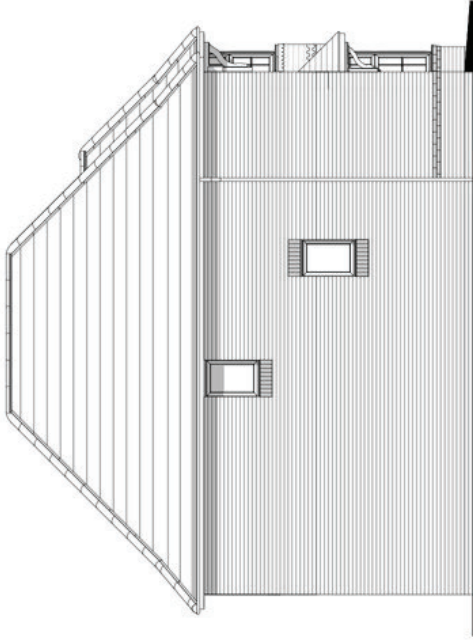



Front Elevation

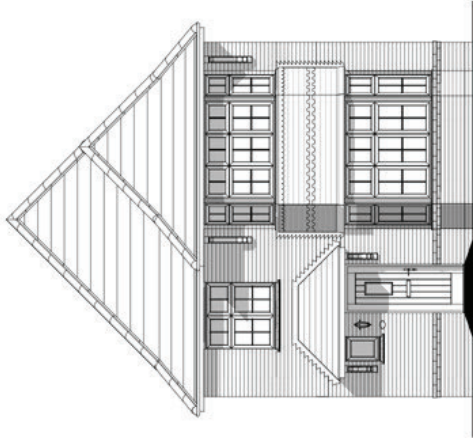

Side Elevation

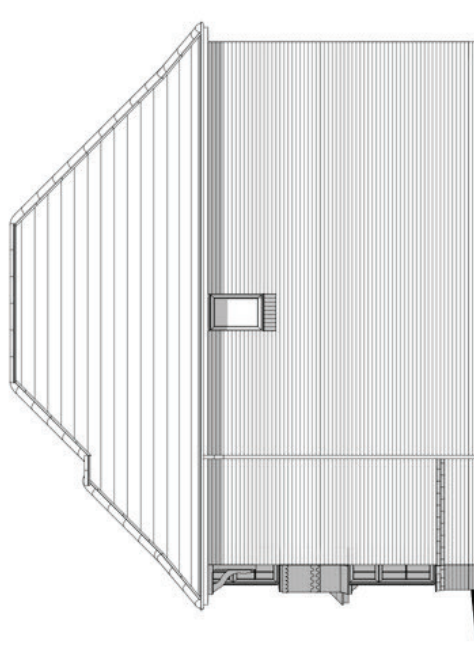

Rear Elevation

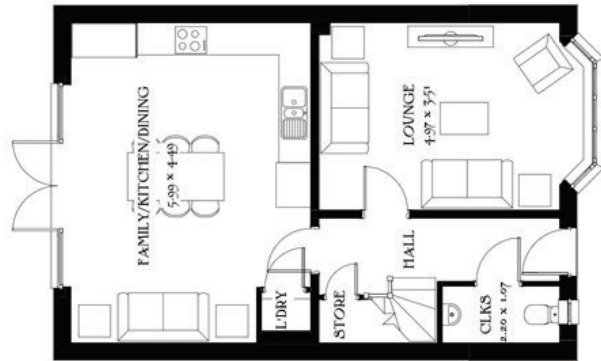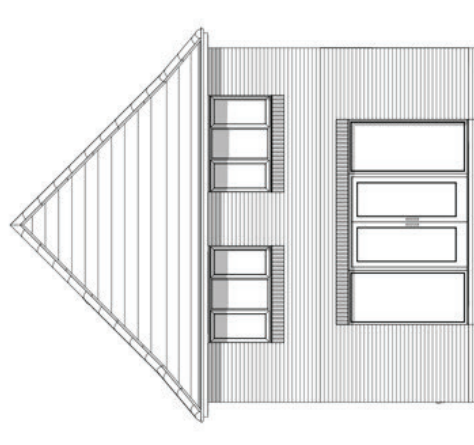

Job No. Dig No. Rev.

A958 22 ~

Scale 1:100 @ A3

0m 1m 2m 3m 4m 5m

Stratford

Heritage Collection

F Series

1218 ft² 113.19 m²

Elevation Code: B1

Date: May 2019

EF_STRA_DM.8

Rev. B

