



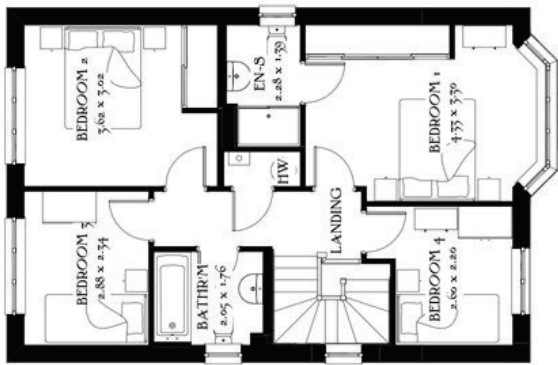

First Floor

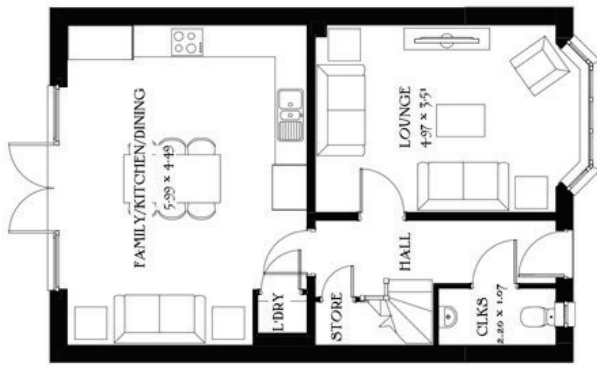


Ground Floor

Job No. D23 No. Rev.


A958 27 ~

Scale 1:100 @ A3


0m 1m 2m 3m 4m 5m

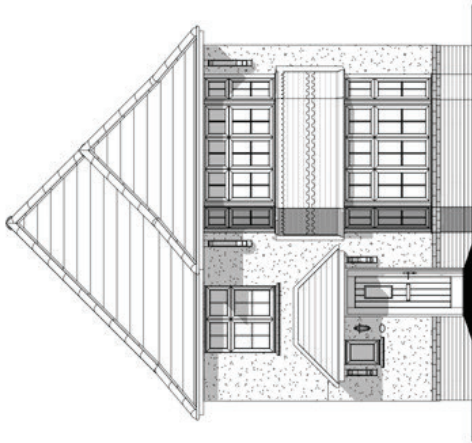


Front Elevation

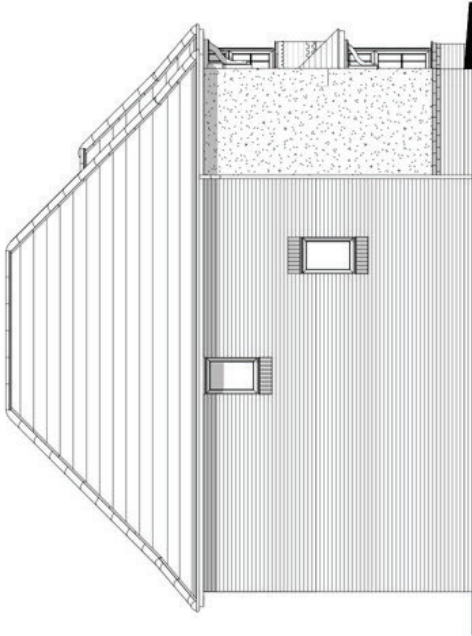

Side Elevation

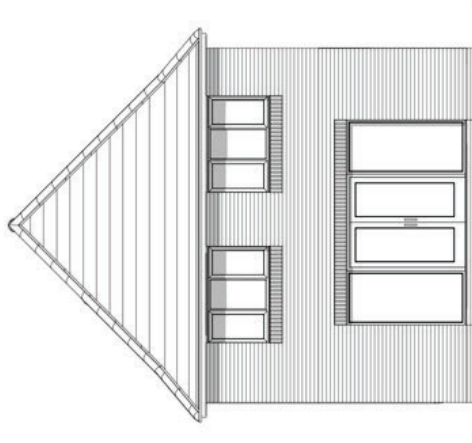

Rear Elevation

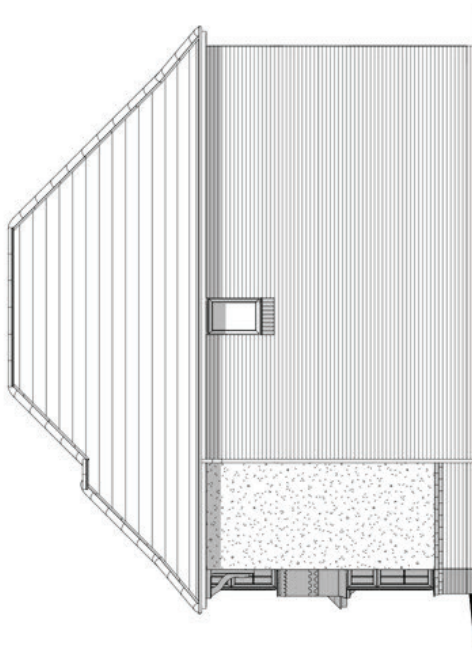

Side Elevation

Stratford

Heritage Collection

F Series

1218 ft² · 113.19 m²

Elevation Code: A1

Date: May 2019

EF_STRA_DM.8

Rev. B

