




First Floor

Front Elevation

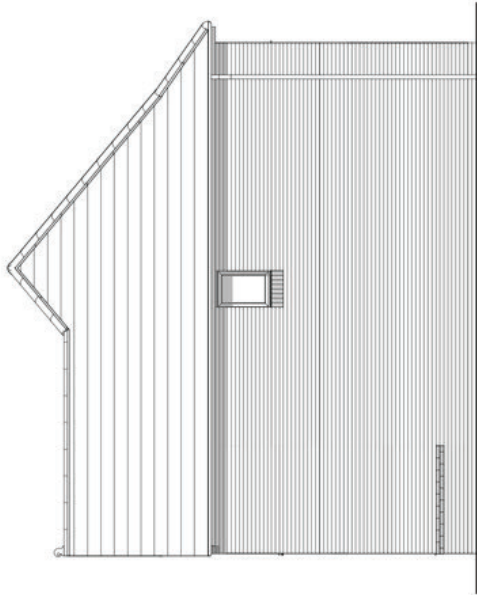


Side Elevation



Ground Floor

Rear Elevation

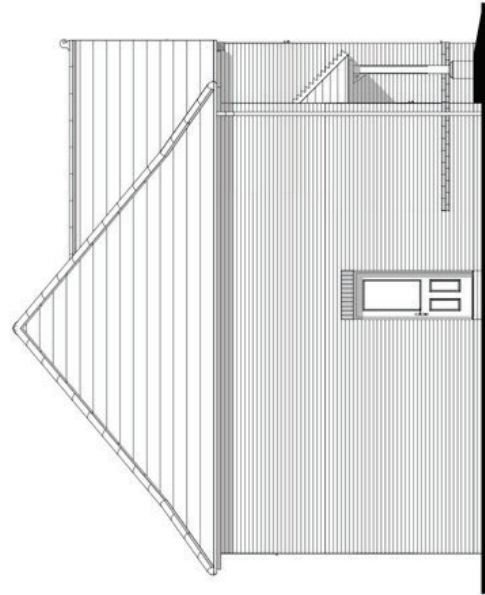

Side Elevation

Cambridge

Heritage Collection

F Series

1394 ft² 129.53 m²

Elevation Code: B1

Date: Mar 2021

EF_CAMB_DN1.9



Job No. Dg No. Rev.

A958 24 ~

Scale 1:100 @ A3

0m 1m 2m 3m 4m 5m