




First Floor




Ground Floor




Front Elevation

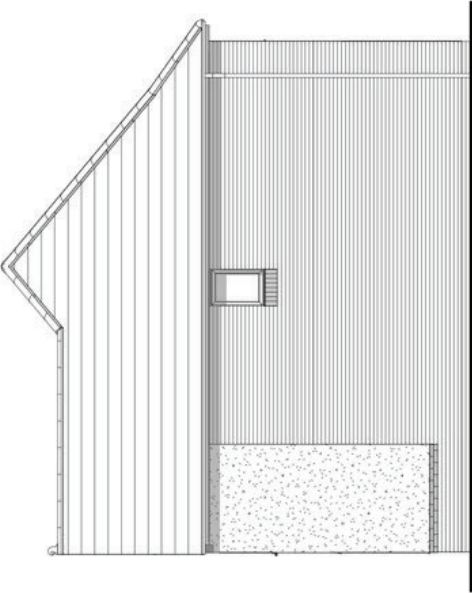

Side Elevation

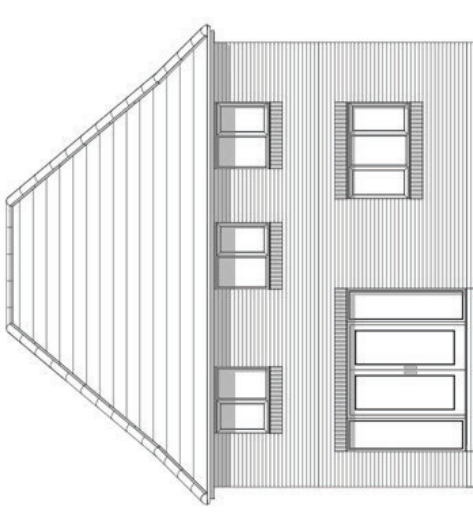

Rear Elevation

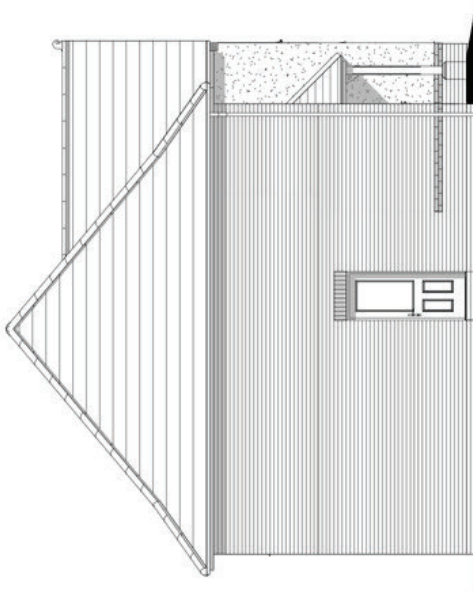

Side Elevation

Cambridge

Heritage Collection
F Series

1394 ft² · 129.53 m²
Elevation Code: A1
Date: Mar 2021
EF_CAMB_DMI.9



Job No. Dg No. Rev.
A958 25 ~

Scale 1:100 @ A3

