




First Floor




Ground Floor

Job No. **A958** Dsg No. **26** Rev. **~**


Scale 1:100 @ A3
0m 1m 2m 3m 4m 5m

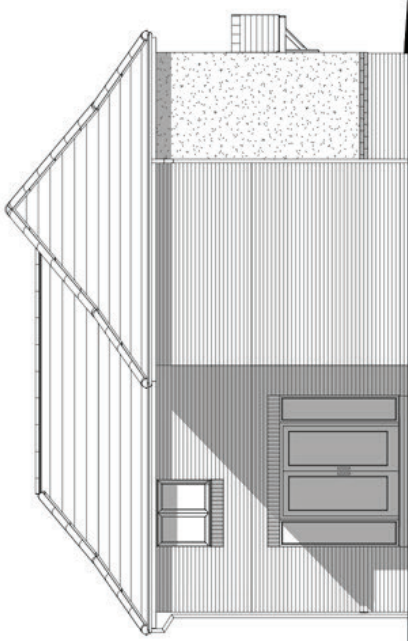


Side Elevation

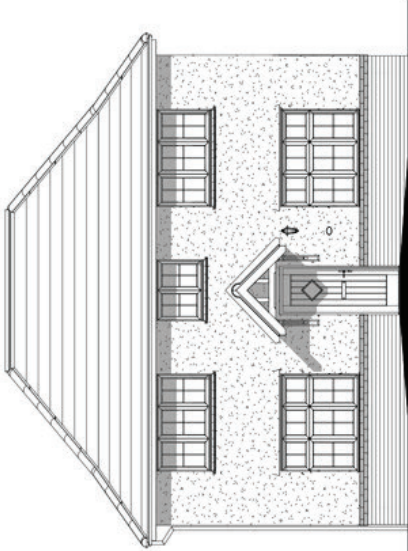

Front Elevation

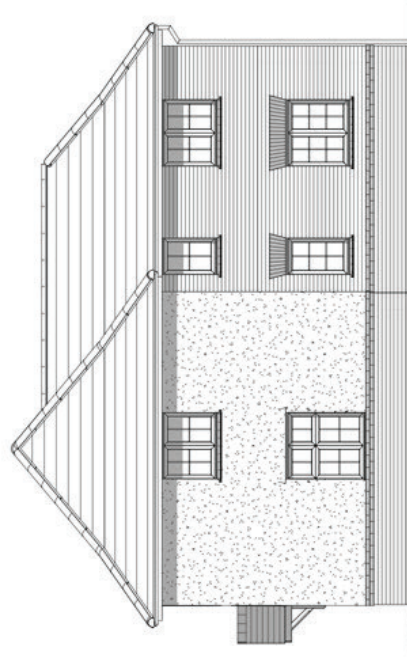

Side Elevation

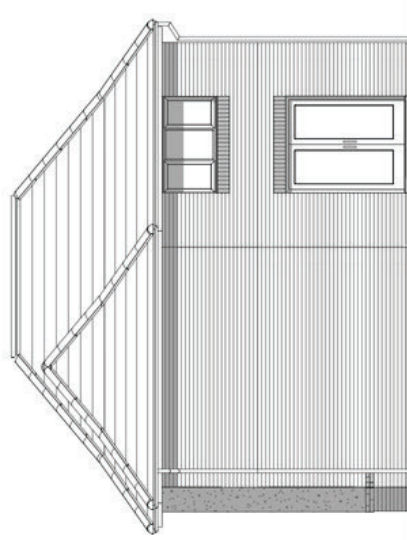

Rear Elevation

HarTech

Heritage Collection
F Series

1312 sq. ft. 121.87 m²
Elevation Code: A1
Date: May 2019
EF_HARL_DM.1

