





First Floor

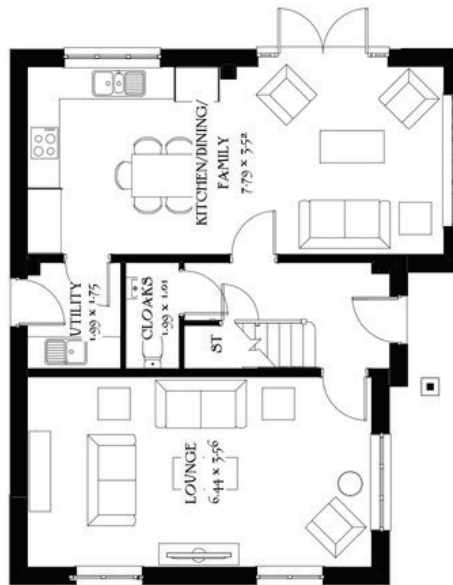


Ground Floor



Front Elevation

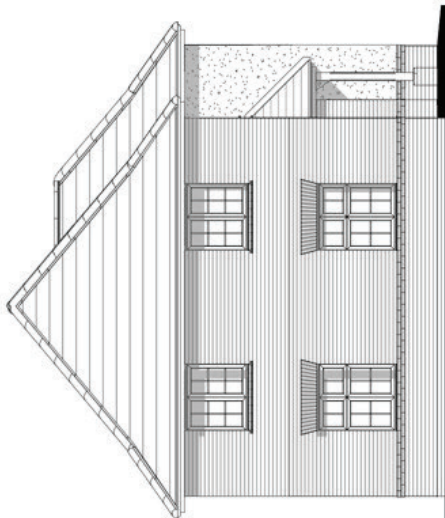

Side Elevation

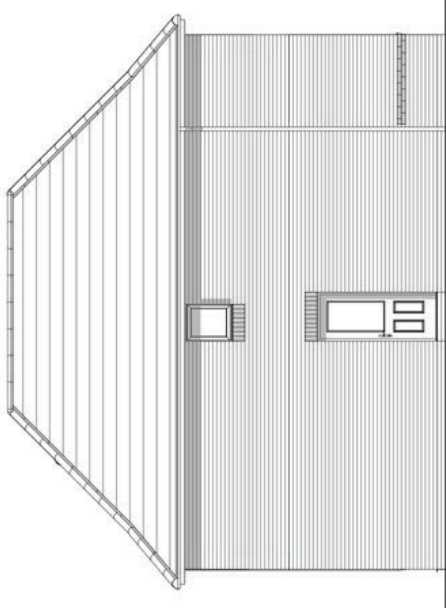

Rear Elevation



Side Elevation

Shafterbury

Heritage Collection

F Series

1427 ft² 132.55 m²

Elevation Code: B1

Date: Feb 2020

EF_SHAF_DM.8



Job No. Dg No. Rev.

A958 27 ~

Scale 1:100 @_A3

0m 1m 2m 3m 4m 5m