


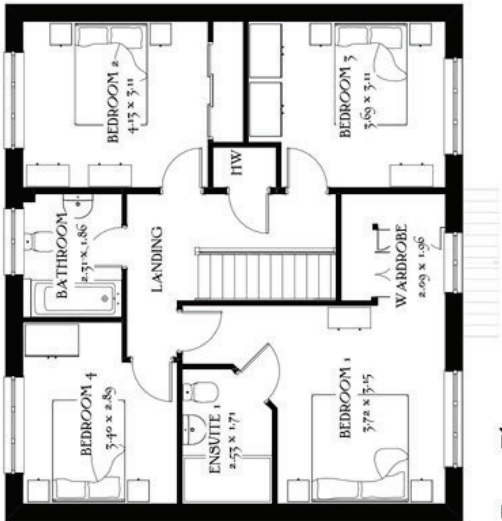


First Floor




Ground Floor

Job No. Dtg No. Rev.
A855 28 ~


Scale 1:100 @ A3
0m 1m 2m 3m 4m 5m

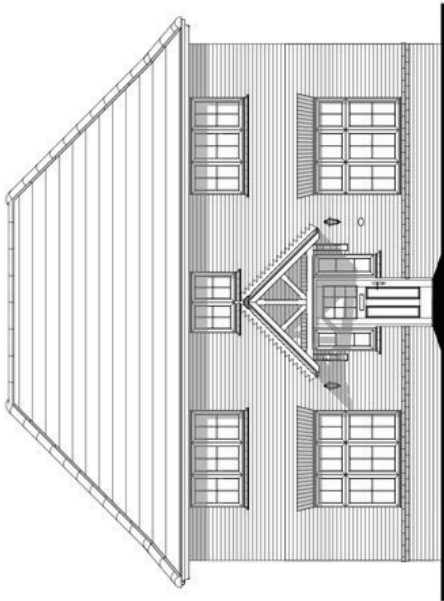


Front Elevation

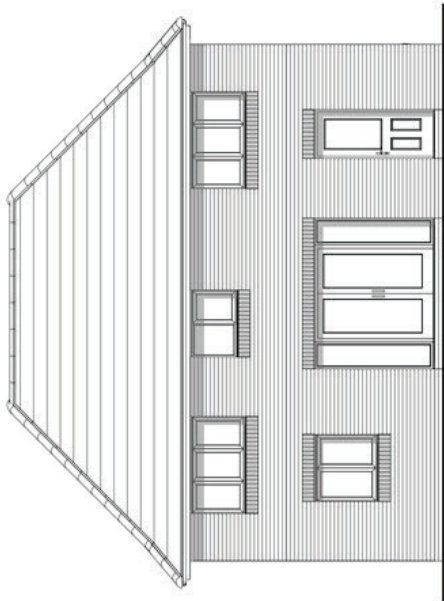

Rear Elevation

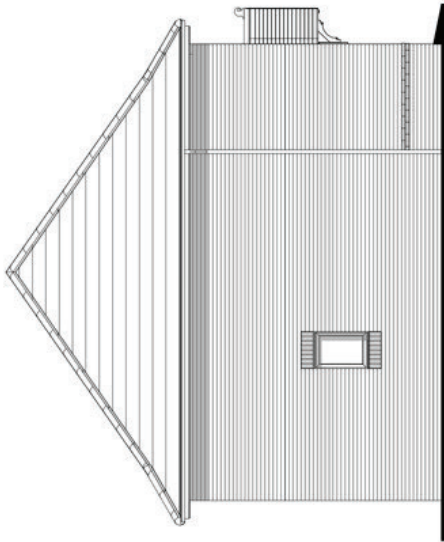

Side Elevation

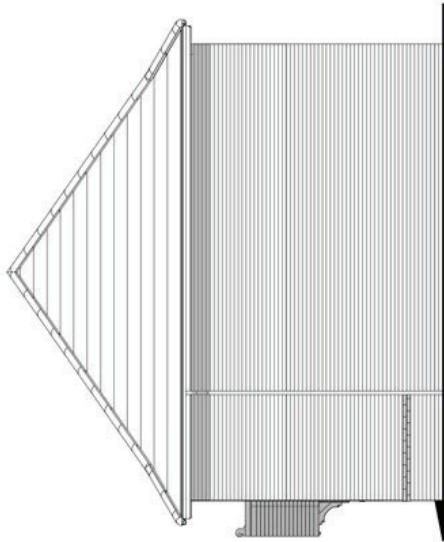

Side Elevation

Harrogate
Heritage Collection
F Series

1555 ft² 144.47 m²
Elevation Code: B1
Date: April 2019
EF_HARR_DM.8
Rev: B

