




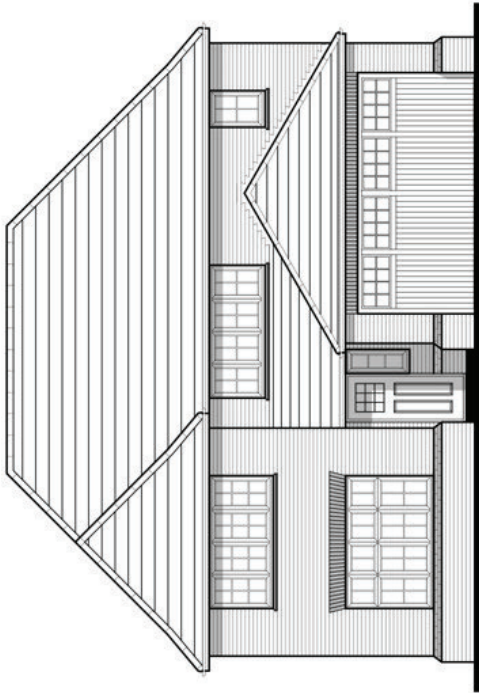


Front Elevation (A-)

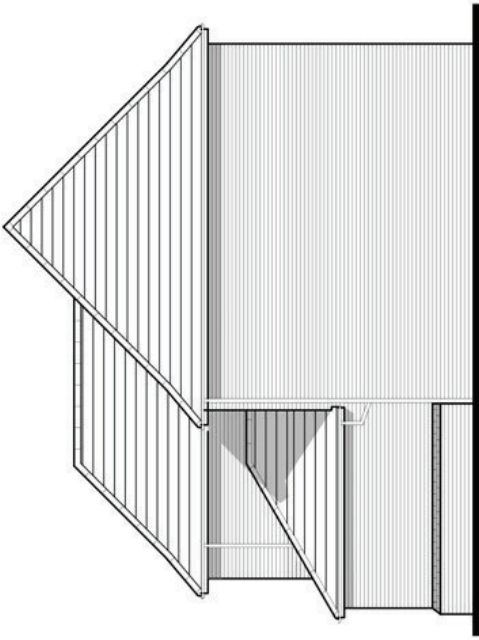

Side Elevation (A-)

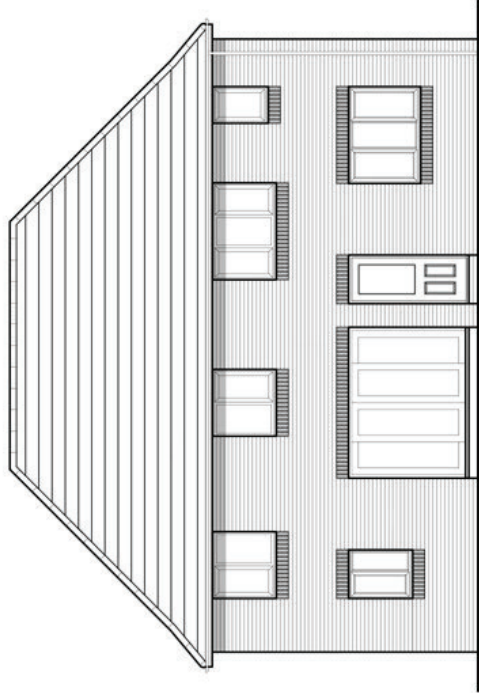

Rear Elevation (A-)

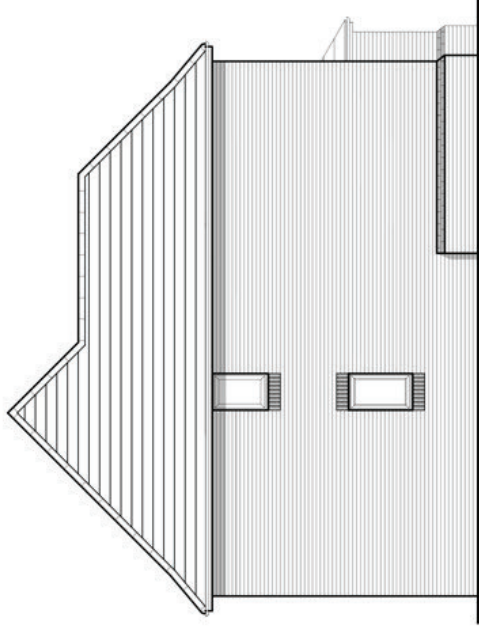

Side Elevation (A-)

The Sunningdale
Heritage Collection
"2017 Edition"

EF Series Brick (B1)
1654sqft 153.70m²
DATE: December 2017
REV: -

EF_SUND_DM.6
Drawing Scale 1:100 @ A3



Job No. Dg No. Rev.
A889 31 ~

Scale 1:100 @ A3
0m 1m 2m 3m 4m 5m