




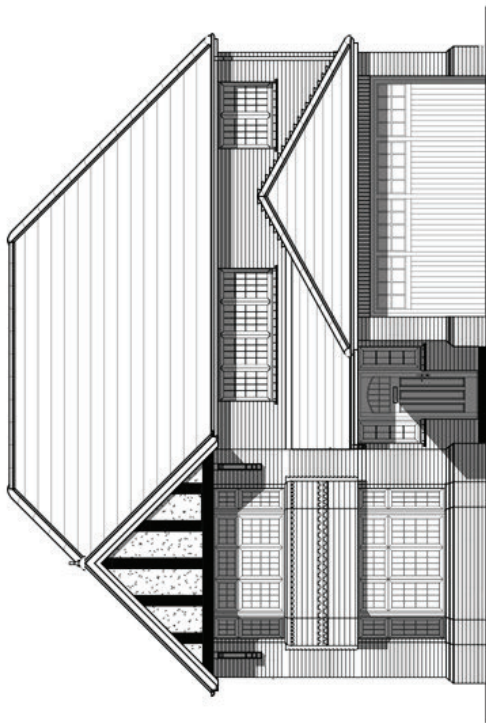


Front Elevation

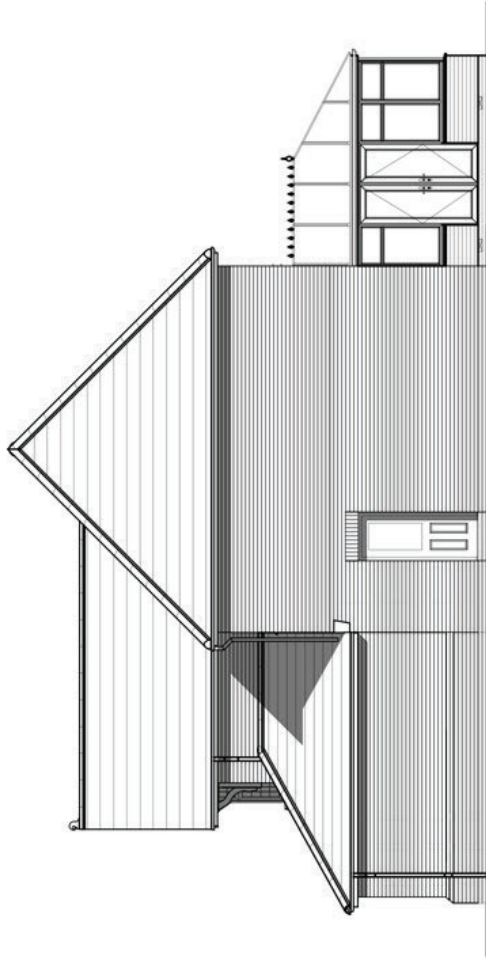

Side Elevation

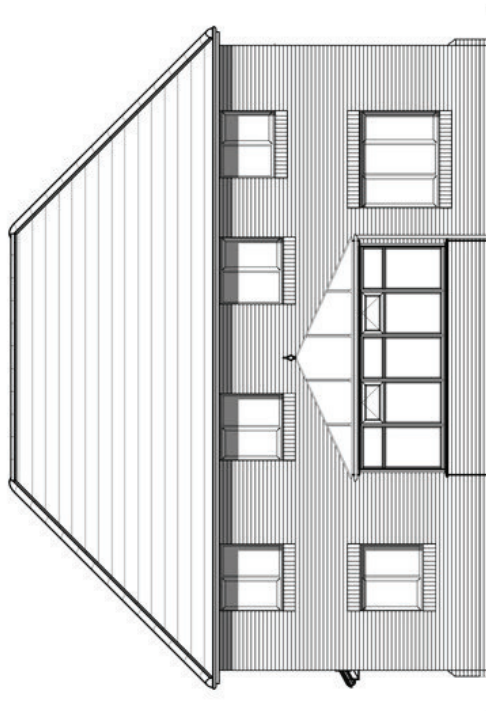

Rear Elevation

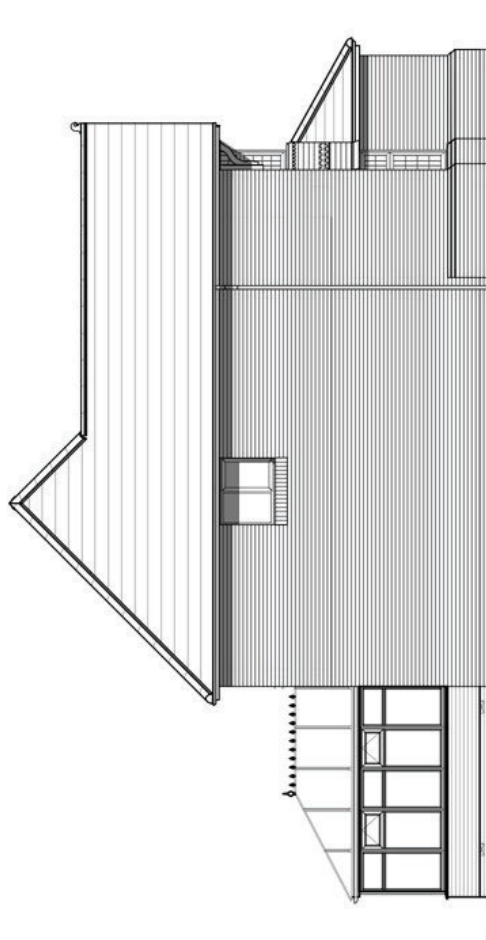

Side Elevation

Henley

Heritage Collection
F Series

1769 ft² 164.35 m²
Elevation Code: B1
Date: May 2019
EF_HENL_DM.6
Rev: A



Job No. Dg No. Rev.
A958 35 ~
Scale 1:100 @ A3
0m 1m 2m 3m 4m 5m