


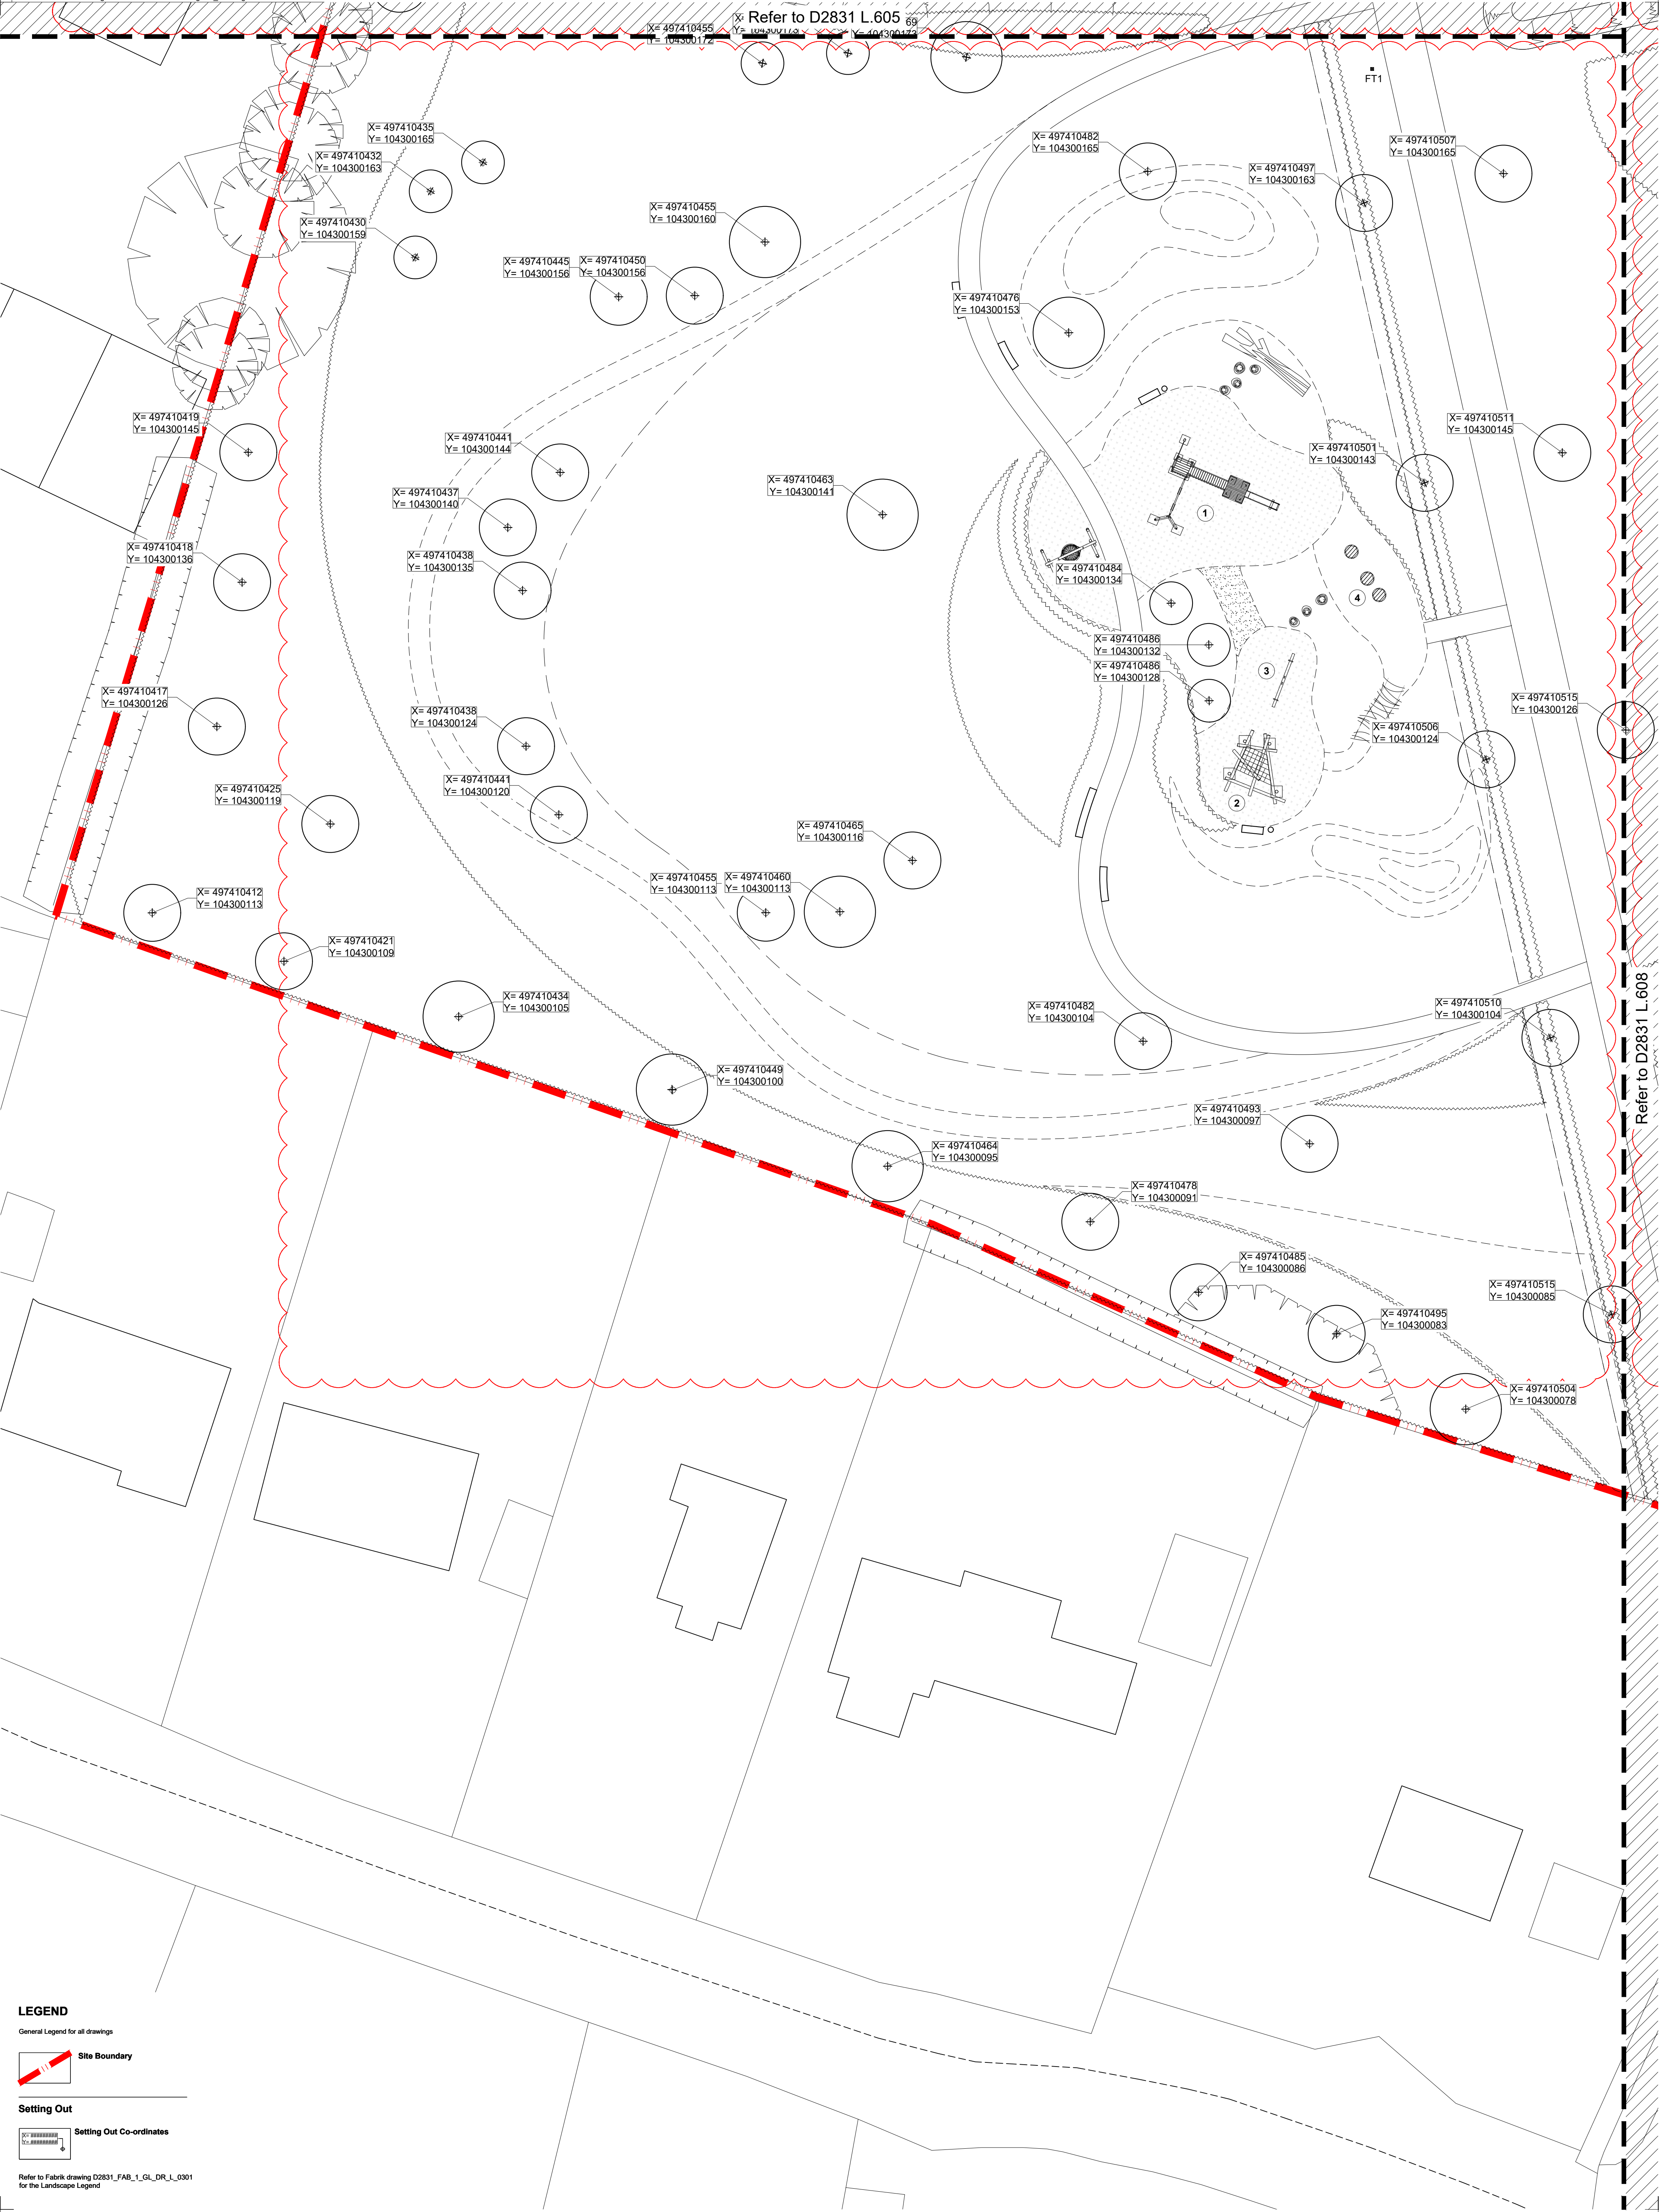

LEGEND

General Legend for all drawings

Site Boundary

Setting Out

Setting Out Co-ordinates

Refer to Fabrik drawing D2831_FAB_1_GL_DR_L_0301 for the Landscape Legend

PL10	16.08.2021	Updated in line with latest layout showing additional units to the south. Issued for planning.	mf	hg
PL09	12.07.2021	Amended in line with new Architects layout.	mf	hg
PL08	24.05.2021	Amended following new Architects layout.	mf	hg
PL07	23.04.2021	Soil landscape amended in line with Wild London Recommendations.	mf	hg
PL06	19.02.2021	Amended following new Architects layout.	mf	hg
PL05	07.10.2020	Play equipment no 5 updated following planning comments.	mf	hg
PL04	14.08.2020	Amendment Portal removed. Amended in line with engineers drawings and client instruction.	mf	hg
PL03	18.06.2020	Amended following comments received, latest drainage strategy and updated layout.	mf	hg
PL02	10.01.2020	Amended following new Architects layout.	mf	hg
PL01	18.11.2019	Issued for Planning.	mf	hg

Revised Date Reason Drawn Checked

Revision	Date	Reason	Drawn	Checked
PL11	05.11.2021	Updated to Regularisation Application layout. Planting and LEAP location amended in line with new architect's layout.	mf	hg


External References:

- D2831 Ford Lane, Yapton, West Sussex\Drawings\02 Architect\211101_Regularisation Application\A668_01A_PLANNING LAYOUT - Standard\A668_01E_PLANNING LAYOUT - FAB Copy
- D2831 Ford Lane, Yapton, West Sussex\Drawings\07 Services\Working\AutoCAD\Design\D2831_07 and legend
- D2831 Ford Lane, Yapton, West Sussex\Drawings\07 Services\Working\AutoCAD\Design\D2831_07 and boundary treatment
- D2831 Ford Lane, Yapton, West Sussex\Drawings\01 Client\02-08-19 Revised Layout\Ford Lane Layout\6-04 Cellular Tanks

Note for Contractors
This drawing should be considered along with the site information contained in the CDMA Pre-construction information. This information will include details of the SIGNIFICANT risks which fabric has identified which may arise from constructing their designs shown on this drawing. A Competent Contractor should be aware of the typical risks associated with doing this work.

Note for Workers
DO NOT START YOUR WORK unless you know the Risks and Controls relating to the work on this drawing (including SAFE SEQUENCES OF WORK and EQUIPMENT).

Do not issue copies of parts of this drawing without the above Note for Workers unless you are sure that the Workers can undertake the work safely.

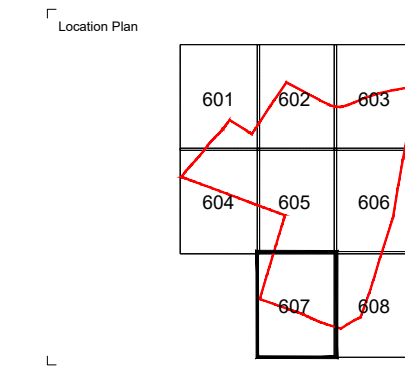

fabrik landscape architects
Lenton House | 10 Lenton Street | Alton | Hampshire | GU34 1HG
T: 01420 592350 | E: alton@fabrik.com | W: www.fabrik.com

Project: Ford Lane, Yapton, West Sussex
Client: Redrow Homes Limited

Tree Setting Out Plan - 7 of 8
ISSUED FOR PLANNING APPROVAL

Drawn By	Checked By	Drawn Scale	Date of First Issue
pm	sg	1:200 @ A1	Nov 2019

Project Number	Origin	Zone	Level	File Type	Role	Number	Revision
D2831	FAB	00	GL	DR	L	0607	PL11