
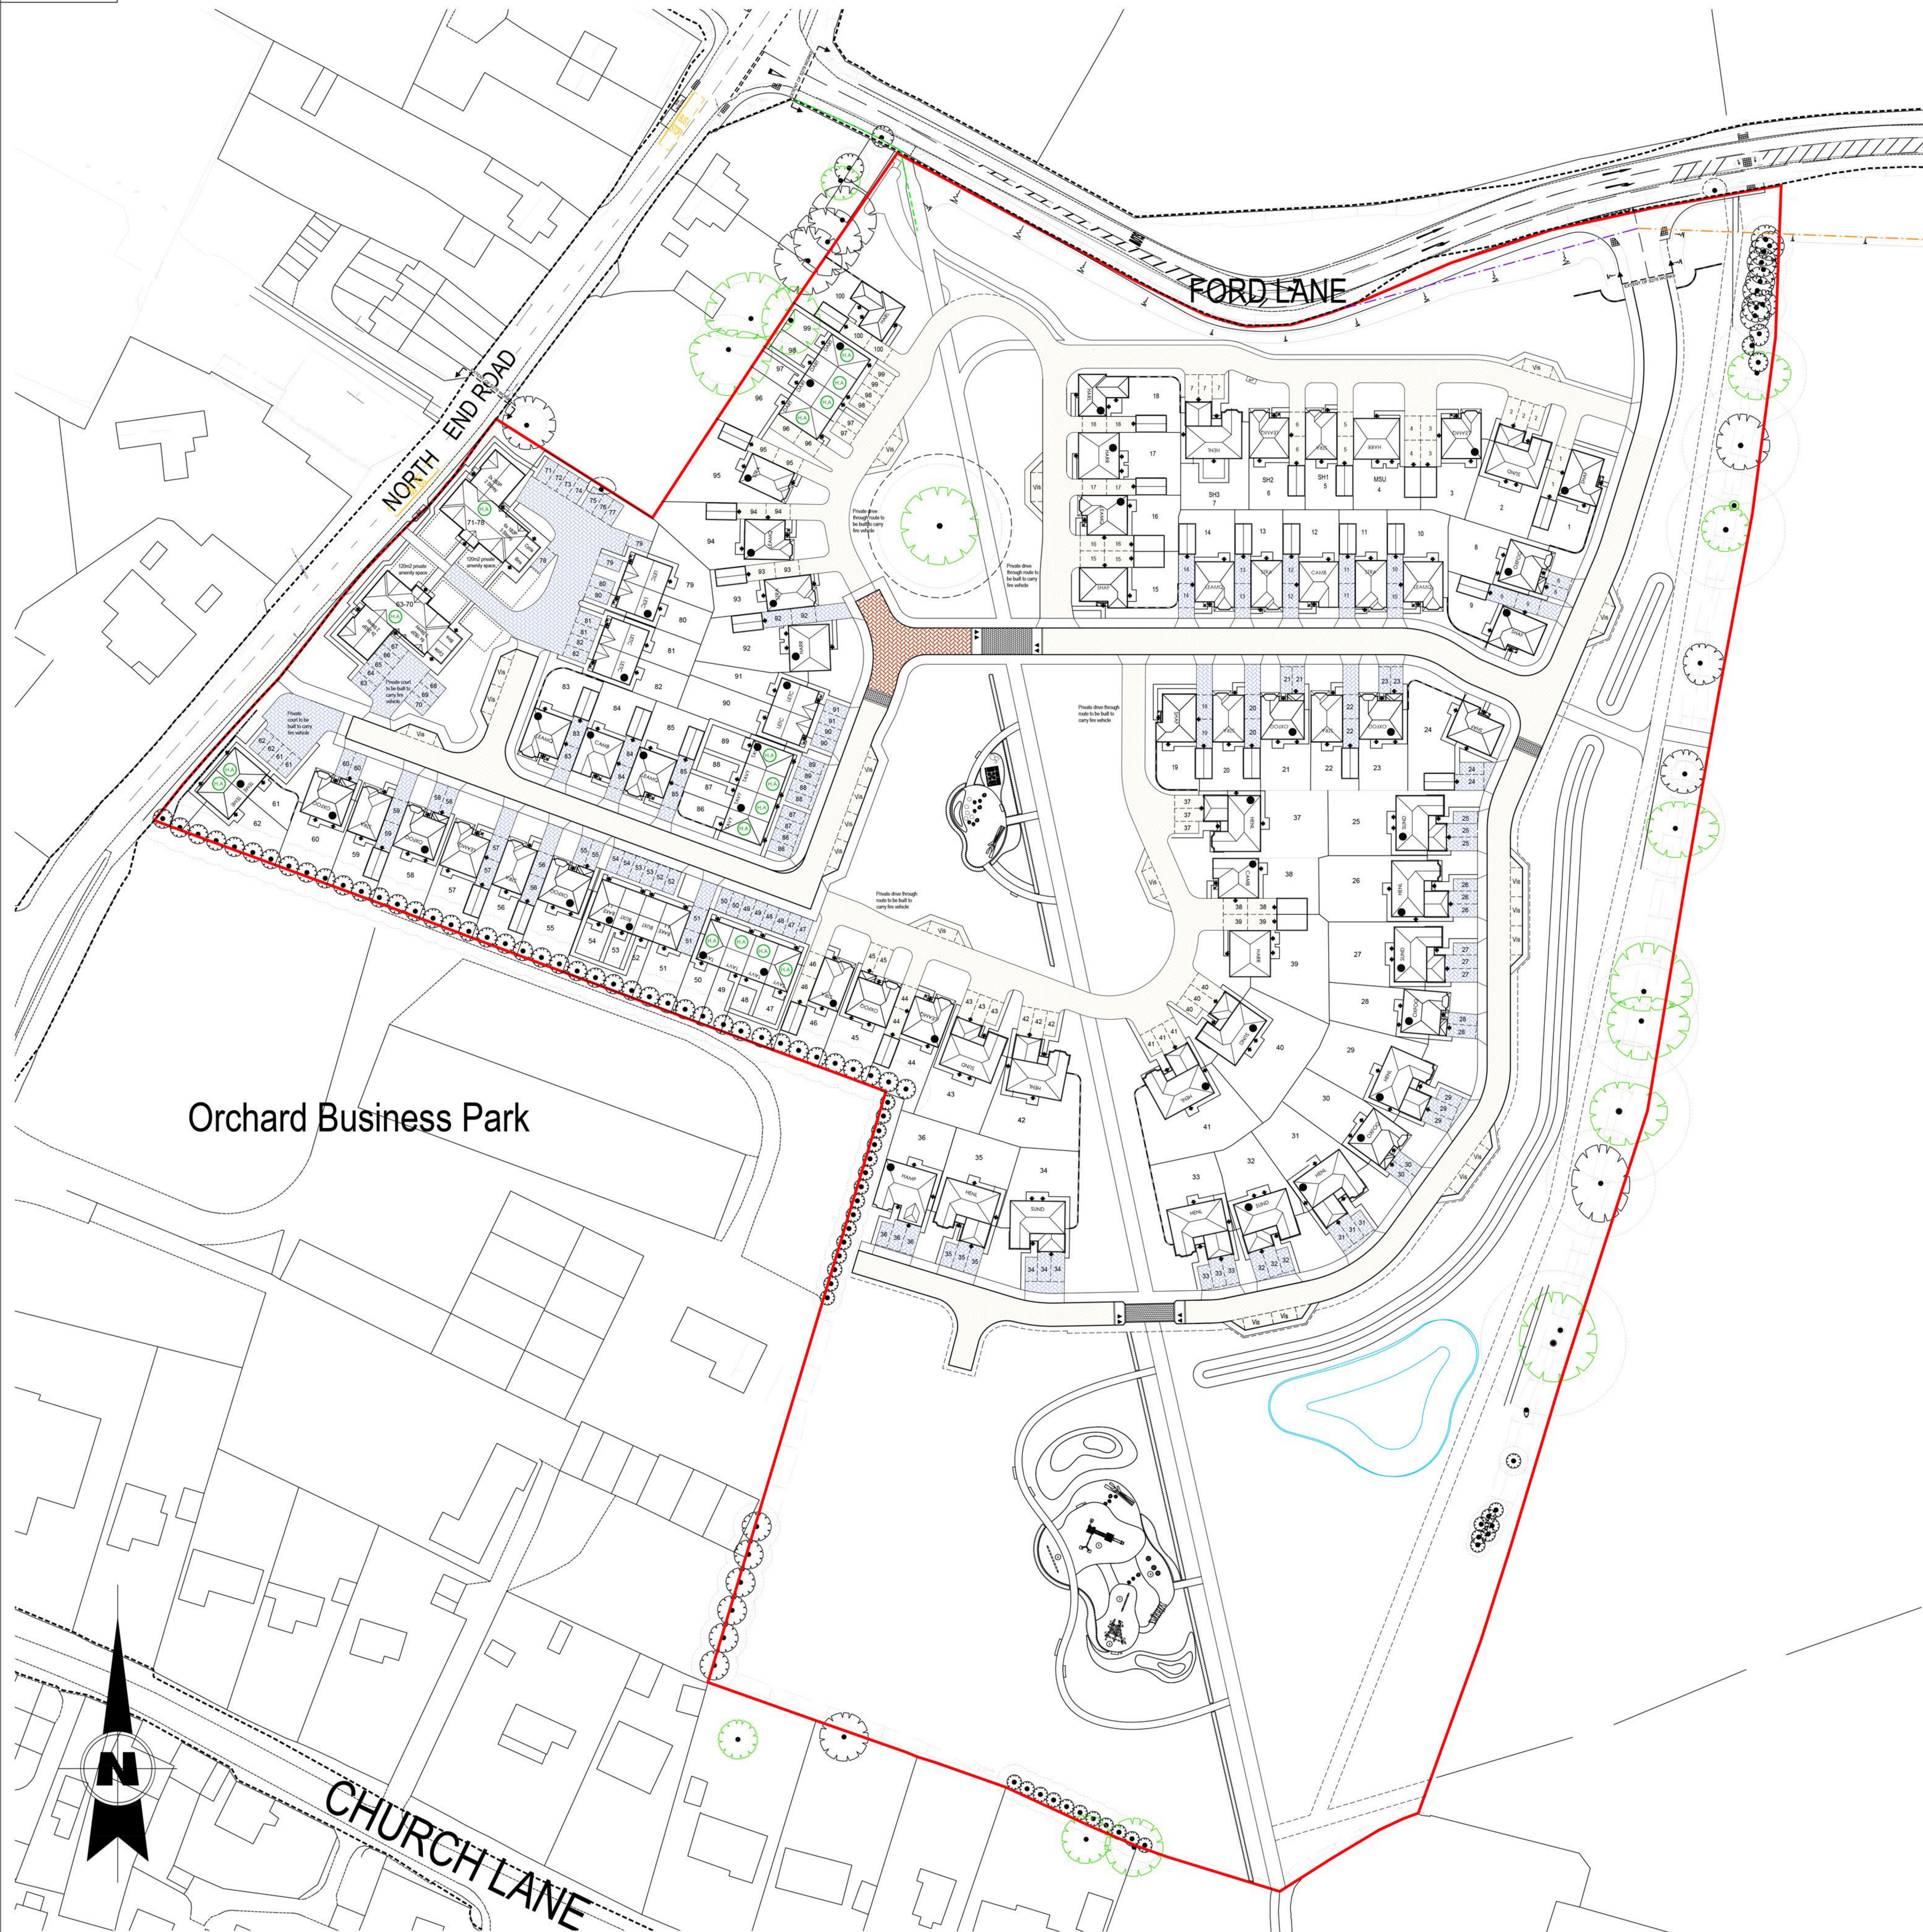


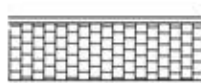

Legend.

- |                                                                                     |                                                                 |
|-------------------------------------------------------------------------------------|-----------------------------------------------------------------|
|  | Application Boundary - to be verified by Land Registry / Client |
|  | Indicates 1.8m high Close Boarded Fencing                       |
|  | Indicates 1.8m Brick Screen Wall                                |
|  | Indicates Low Level Wall                                        |
|  | Pedestrian crossing points<br>Charcoal block pavours            |
|  | Charcoal block pavours                                          |
|  | Brindle block pavours                                           |
|  | Autumn Gold block pavours                                       |
|  | Affordable dwellings                                            |
|  | Buildings to be demolished                                      |
|  | Trees to be removed                                             |

[illegible]

|                                     |     |          |
|-------------------------------------|-----|----------|
| Road and Turning Head Adjusted      | NGS | 25.10.21 |
| Affordable Plots Handed             | NGS | 17.08.21 |
| Block Paving Adjusted               | NGS | 08.07.21 |
| Block Paving Adjusted               | NGS | 06.07.21 |
| Updated to match extra plots layout | NGS | 24.06.21 |



Client: REDROW HOMES SOUTHERN COUNTIES LTD

project:  
FORD LANE, YAPTON (SOUTHERN  
PARCEL)

**Title:**  
PLANNING LAYOUT

Date: 21 / 05 / 2021      Scale: 1:500 @ A0  
 Drawn by: GVP / DJP      Checked by: ~

|         |         |      |
|---------|---------|------|
| Job No. | Drg No. | Rev. |
| 958     | 01      | E    |

Scale Check:

