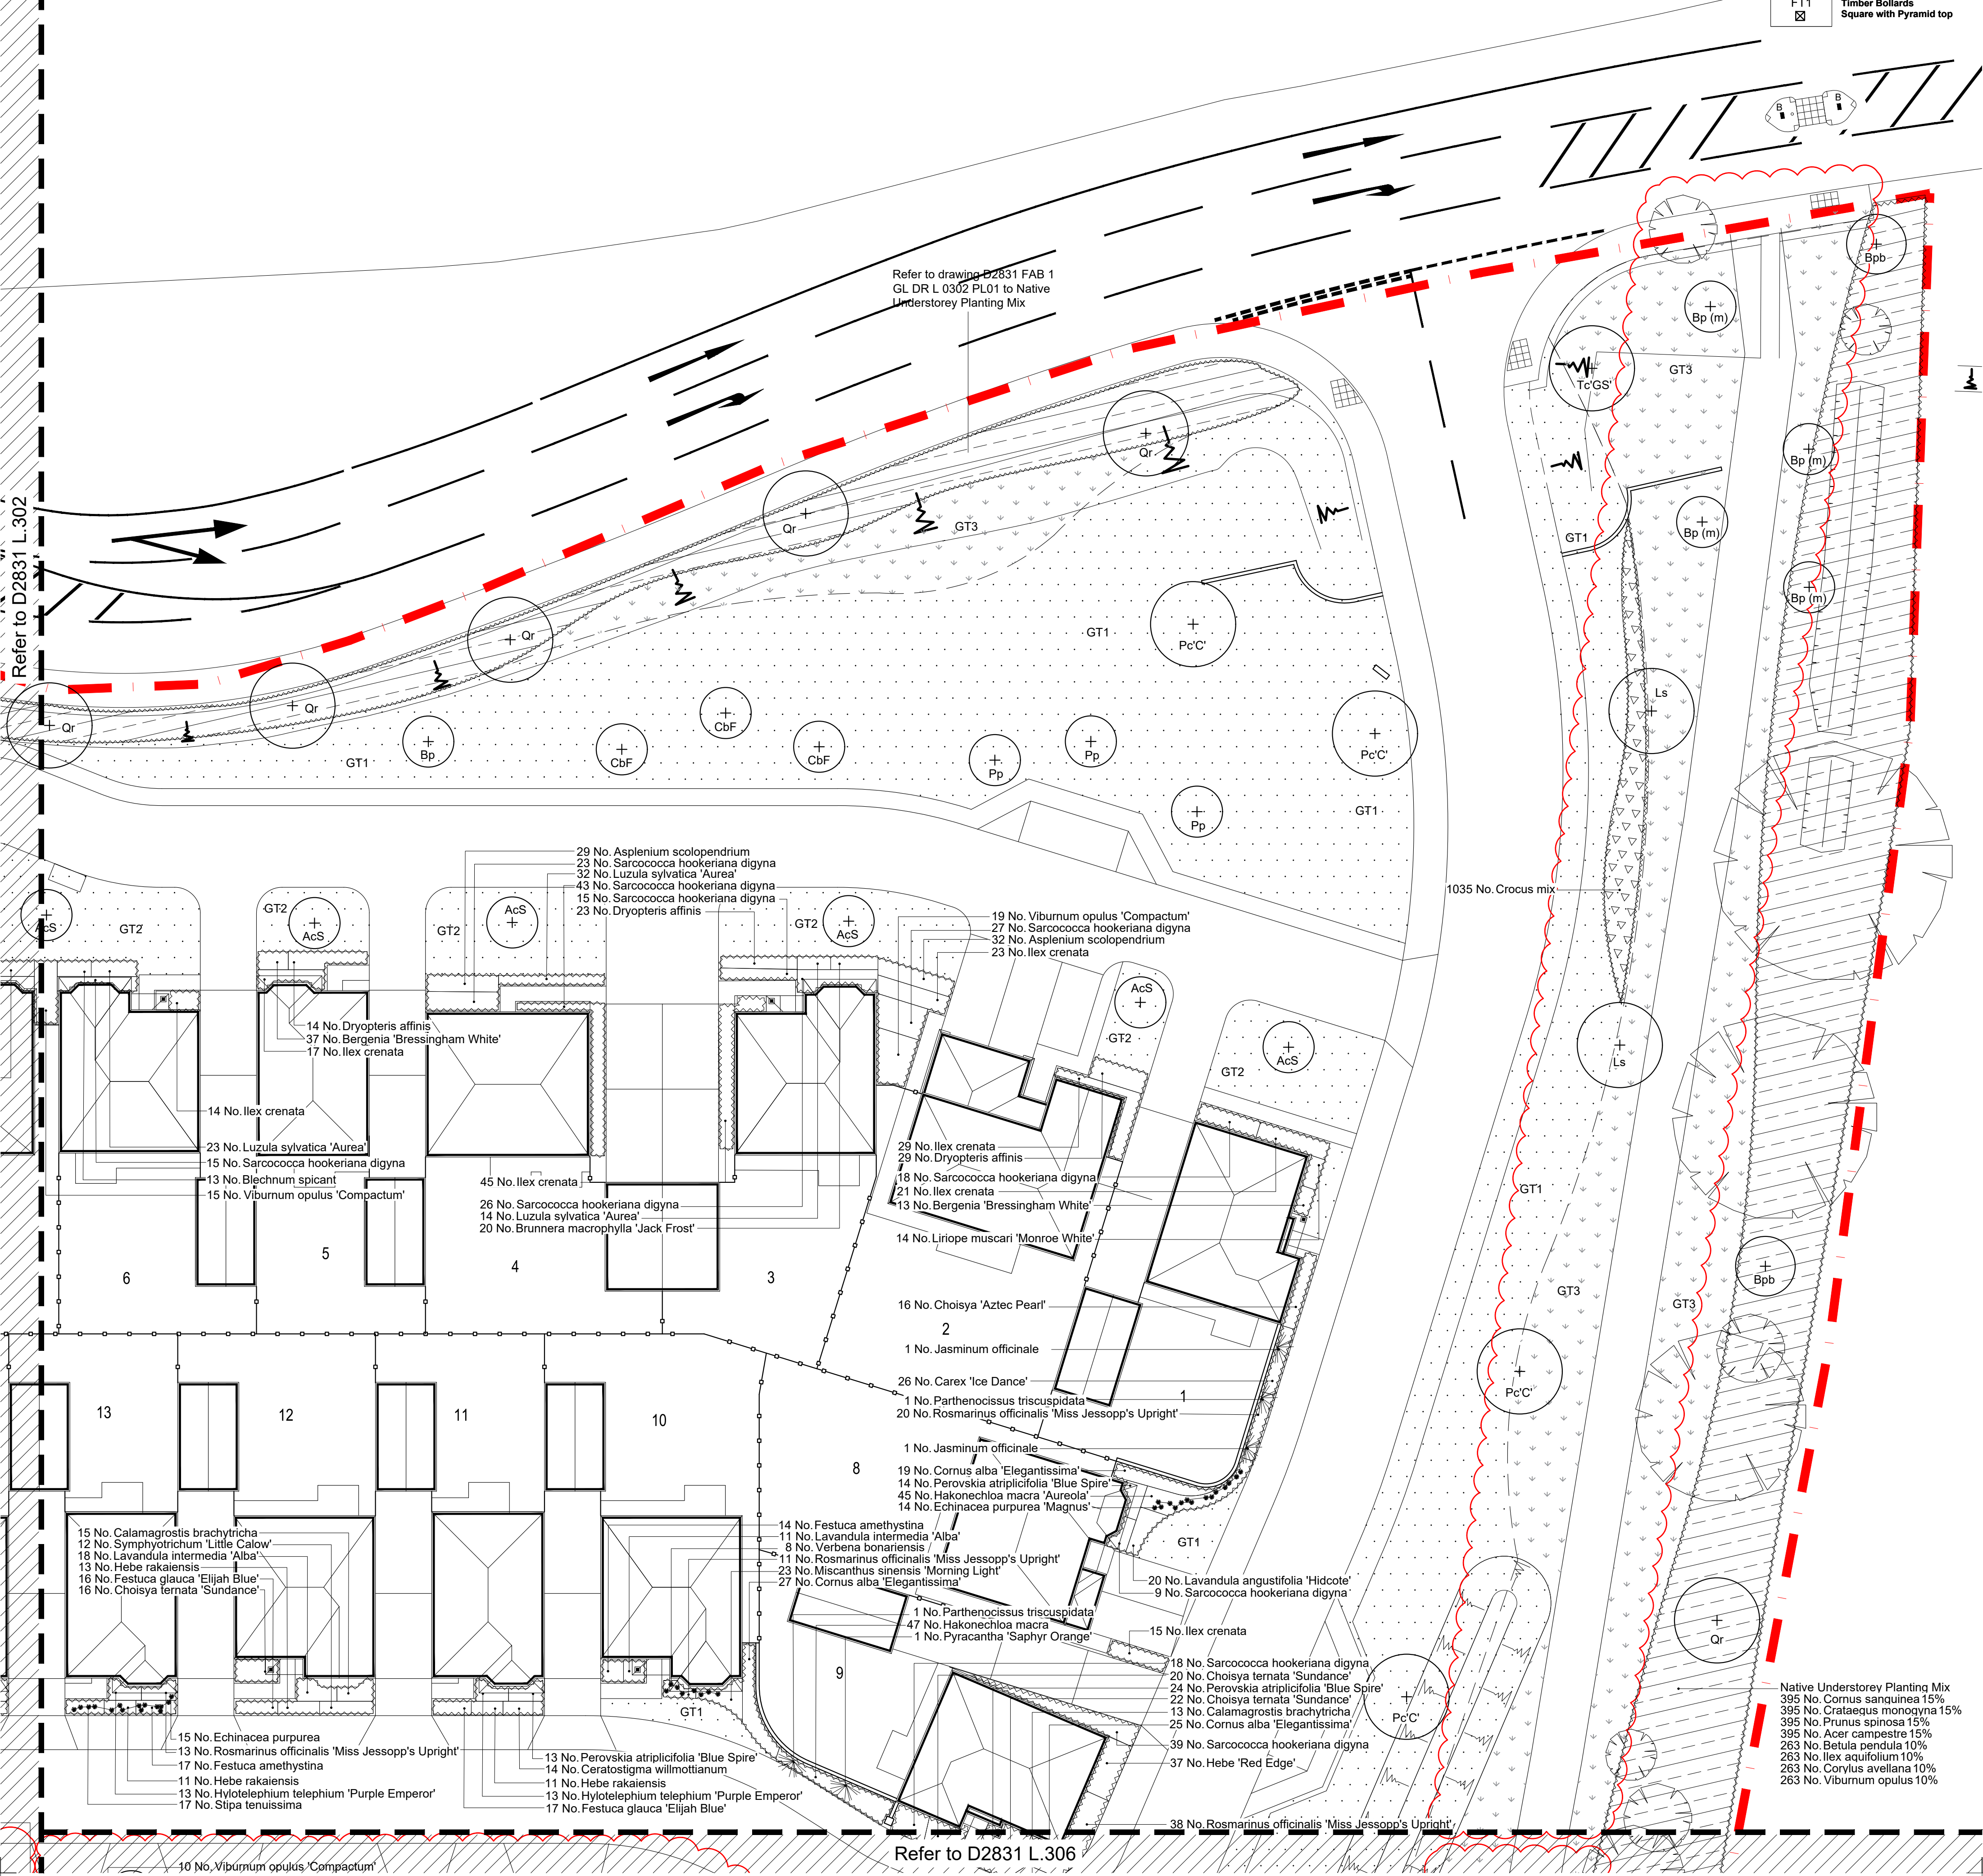


D2831 FAB 1 GL DR L 0309
GFI:

FL09	02.10.2020	Amended following new Architects layout	mf	sg
FL06	14.08.2020	Amended in line with engineers drawings and client instruction.	mf	sg
FL07	31.07.2020	Amended following new Architects layout	pm	sg
FL05	16.06.2020	Amended following comments received and updated layout	mf	sg
PL04	03.06.2020	Amended following new Architects layout	mf	wn
PL03	10.01.2020	Amended following new Architects layout	pm	sg
FL02	22.11.2019	Amended following new Architects layout	pm	sg
PL01	18.11.2019	Issued for Planning	pm	sg
Revisions			Dates	

Disclaimer:

1. This drawing is copyright of fabrik ltd. It must not be copied or reproduced without written consent from the owner.
2. Do not scale from this drawing. Only figured dimensions are to be taken from this drawing.
3. All contractors must visit site and be responsible for taking and checking all dimensions related to the works shown on the drawing prior to commencing work.
4. This drawing uses coloured lines. Please do not rely on a monochrome copy.

External References:

- D:\2831 Ford Lane, Yapton, West Sussex\Drawings\02 Architect\2009\02_Site Layout revised\A855_65A_PLANNING LAYOUT (2) - Standard\A855_65A_PLANNING LAYOUT - Copy
- D:\2831 Ford Lane, Yapton, West Sussex\Drawings\07 fabric\Working\AutoCAD\Design\D2591_xref legend
- D:\2831 Ford Lane, Yapton, West Sussex\Drawings\07 fabric\Working\AutoCAD\Design\D2591_xref soft
- D:\2831 Ford Lane, Yapton, West Sussex\Drawings\07 fabric\Working\AutoCAD\Design\D2591_xref boundary treatment
- D:\2831 Ford Lane, Yapton, West Sussex\Drawings\01 Client\20-08-10 Revised Layout\Ford Lane Layout\18-344 Cellular Tanks